LEGEND

- BUILDINGS
- EXISTING RIGHT OF WAY
- PROPOSED RIGHT OF WAY
- ALL EASEMENTS
- EXISTING ROADWAY
- EXISTING ROADWAY TO BE REMOVED
- EXISTING ROADWAY TO BE RESURFACED
- PROPOSED ROADWAY
- TEMPORARY ROADWAY / DETOURS
- FUTURE ROADWAY
- PROPOSED STRUCTURES, ISLAND, CURB AND GUTTER, RETAINING WALL
- EXISTING STRUCTURES, ISLAND, CURB AND GUTTER TO BE RETAINED
- EXISTING STRUCTURES, ISLAND, CURB AND GUTTER TO BE REMOVED
- FUTURE STRUCTURES, ISLAND, CURB AND GUTTER
- LAKES, RIVER, STREAMS AND PONDS
- RAILROAD RIGHT OF WAY
- UTILITY EASEMENT
- CEMETERIES
- PROPOSED CONTROL OF ACCESS
- EXISTING CONTROL OF ACCESS
- PRESENT ADT / FUTURE ADT
- PROPERTY LINES
- HISTORIC PROPERTY BOUNDARY
- PROPOSED TRAFFIC SIGNAL

DESIGN PUBLIC HEARING MAP
WBS 40278 (U-4909)
FORSYTH COUNTY
SR 2643 (UNION CROSS RD)
FROM SR 2691 (WALLBURG RD)
TO SR 2632 (SEDGE GARDEN RD)
ROLL 2 OF 3

FUNCTIONAL CLASSIFICATION = URBAN COLLECTOR
DESIGN SPEED = 50 MPH
MAXIMUM SUPERELEVATION = 0.04

PRELIMINARY PLANS
DO NOT USE FOR CONSTRUCTION

-L- UNION CROSS ROAD 6 LANE SECTION

-L- UNION CROSS ROAD 4 LANE SECTION

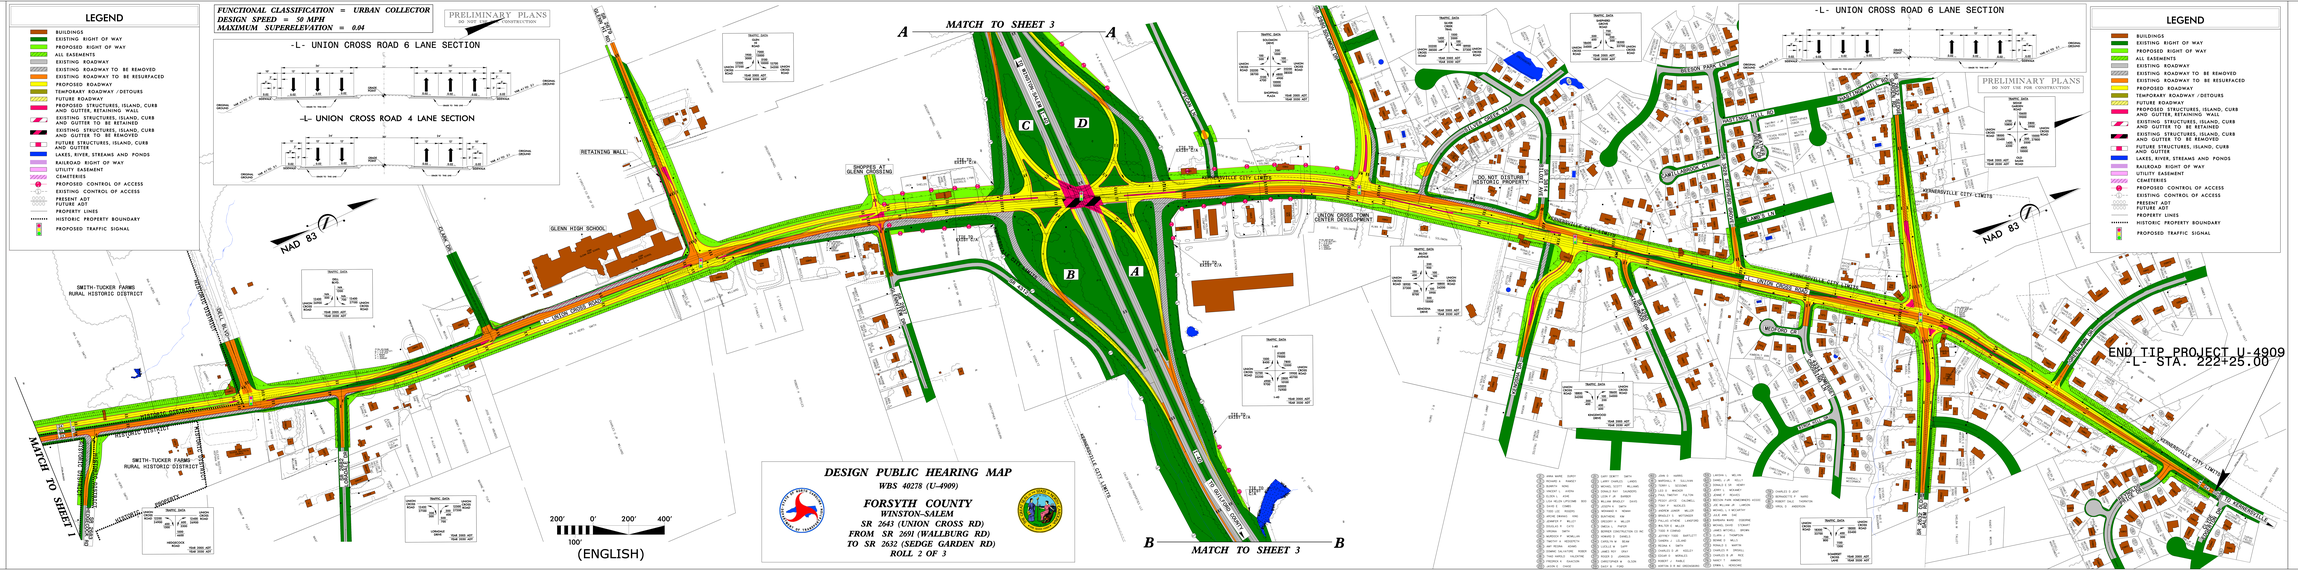

DESIGN PUBLIC HEARING MAP
WBS 40278 (U-4909)
FORSYTH COUNTY
SR 2643 (UNION CROSS RD)
FROM SR 2691 (WALLBURG RD)
TO SR 2632 (SEDGE GARDEN RD)
ROLL 2 OF 3

-L- UNION CROSS ROAD 6 LANE SECTION

PRELIMINARY PLANS
DO NOT USE FOR CONSTRUCTION

LEGEND