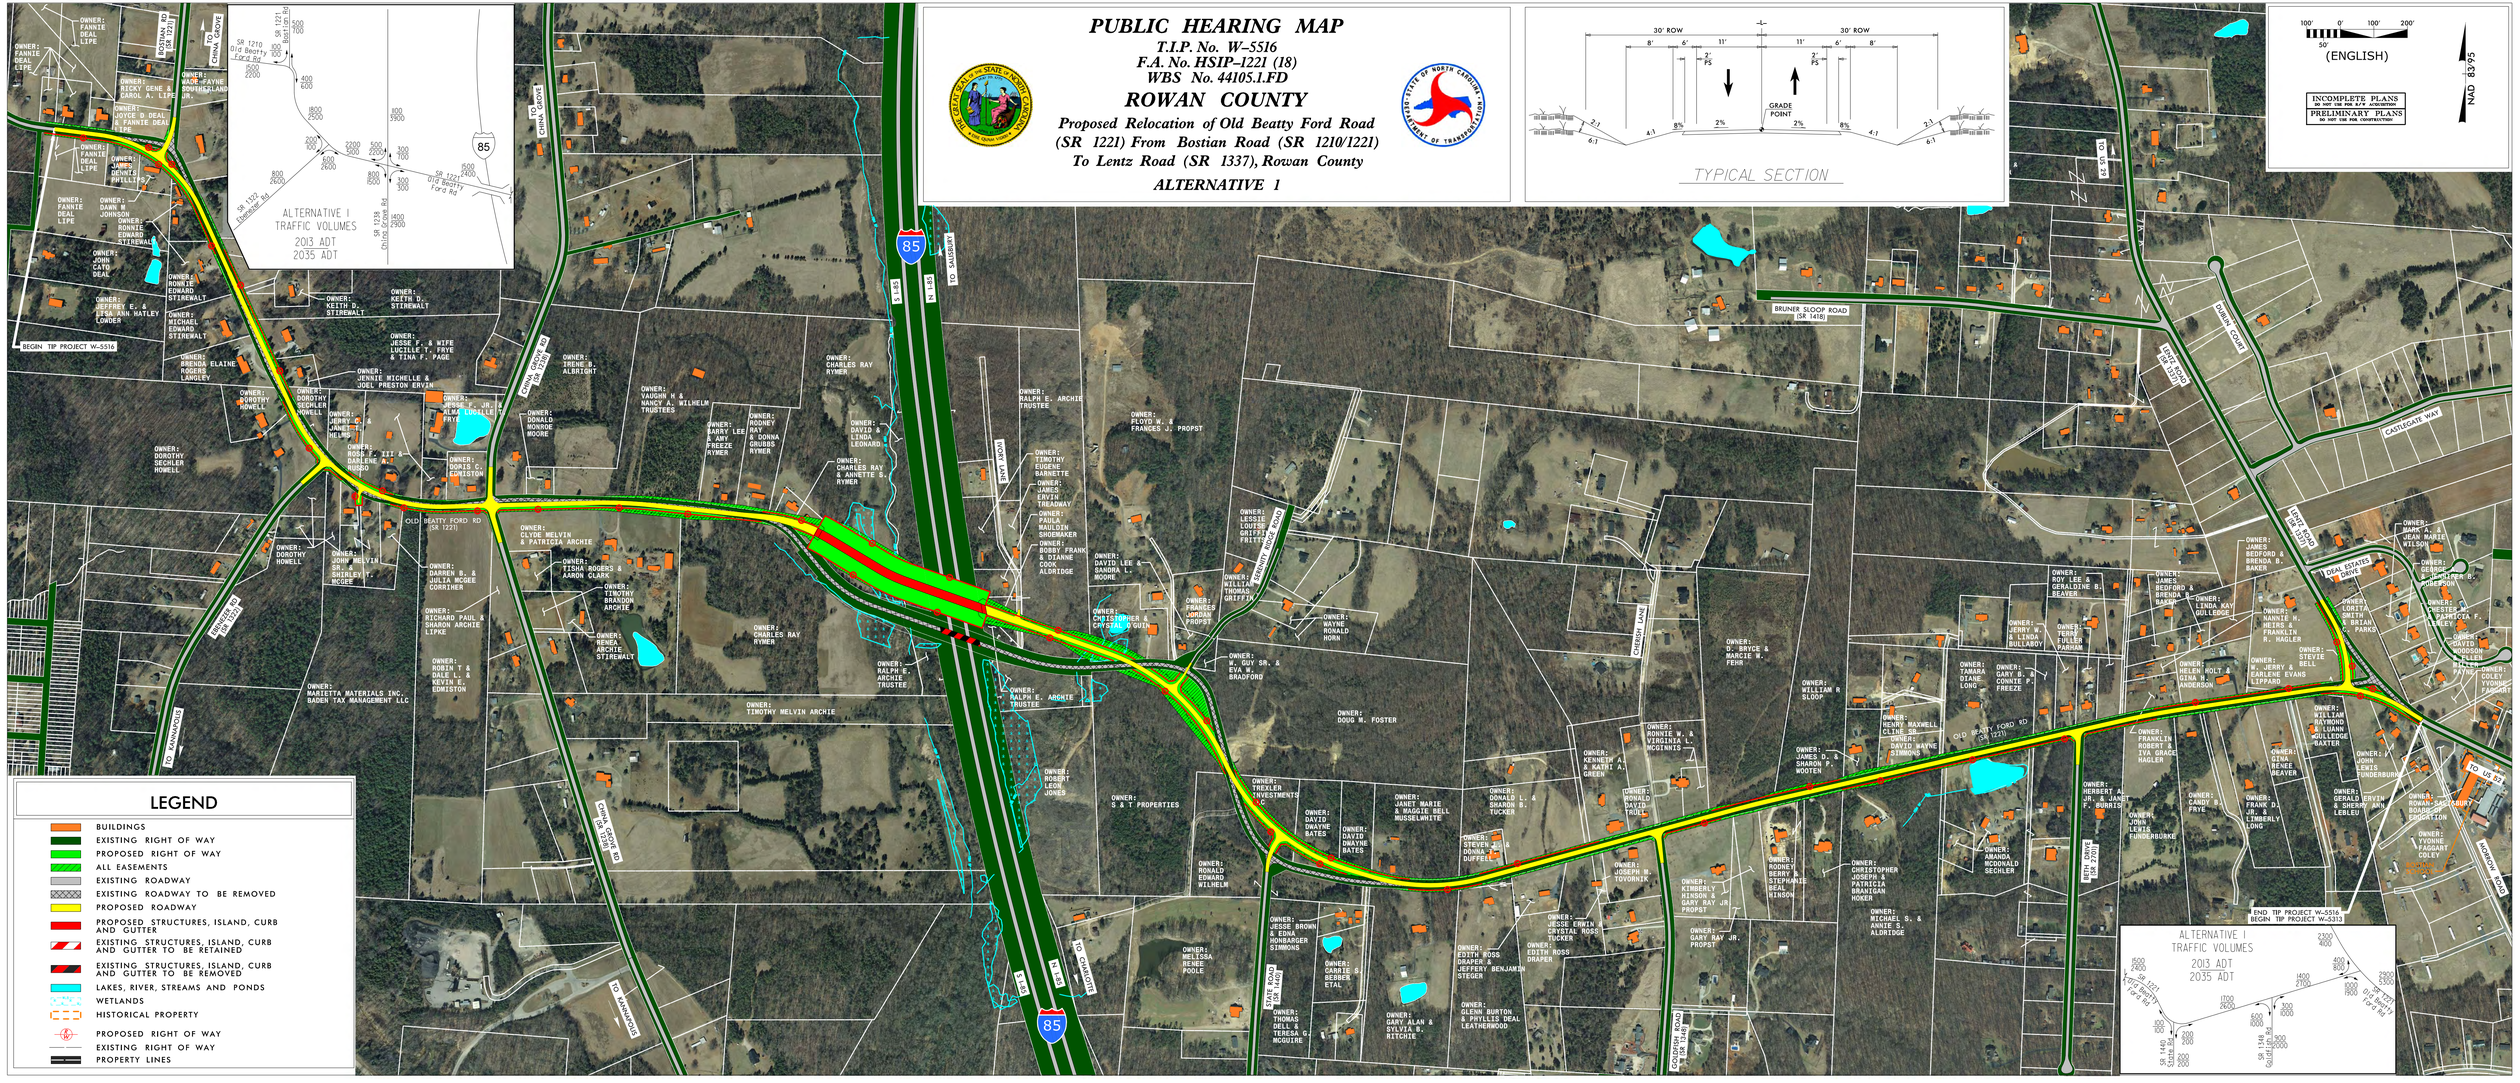
PUBLIC HEARING MAP
T.I.P. No. W-5516
F.A. No. HSIP-1221 (18)
WBS No. 44105.1.FD
ROWAN COUNTY
Proposed Relocation of Old Beatty Ford Road (SR 1221) From Bostian Road (SR 1210/1221) To Lentz Road (SR 1337), Rowan County
ALTERNATIVE 1
30' ROW
GRADE POINT
TYPICAL SECTION
(ENGLISH)
INCOMPLETE PLANS DO NOT USE FOR R/W ACQUISITION
PRELIMINARY PLANS DO NOT USE FOR CONSTRUCTION
NAD 83/95
ALTERNATIVE I TRAFFIC VOLUMES 2013 ADT 2035 ADT
BEGIN TIP PROJECT W-5516
END TIP PROJECT W-5516
BEGIN TIP PROJECT W-5313
LEGEND
BUILDINGS
EXISTING RIGHT OF WAY
PROPOSED RIGHT OF WAY
ALL EASEMENTS
EXISTING ROADWAY
EXISTING ROADWAY TO BE REMOVED
PROPOSED ROADWAY
PROPOSED STRUCTURES, ISLAND, CURB AND GUTTER
EXISTING STRUCTURES, ISLAND, CURB AND GUTTER TO BE RETAINED
EXISTING STRUCTURES, ISLAND, CURB AND GUTTER TO BE REMOVED
LAKES, RIVER, STREAMS AND PONDS
WETLANDS
HISTORICAL PROPERTY
PROPOSED RIGHT OF WAY
EXISTING RIGHT OF WAY
PROPERTY LINES
OLD BEATTY FORD RD (SR 1221)
BRUNER SLOOP ROAD (SR 1418)
CATTLEGATE WAY
DUNHAM LANE
TO US 52
NORMAN ROAD