DESIGN PUBLIC HEARING MAP

PROJECT 52100.1.STR01TA (TIP P-5201)

WAKE COUNTY

MORRISVILLE PARKWAY GRADE SEPARATION AND NC RAILROAD NORFOLK SOUTHERN TRACK REALIGNMENT

ROLL 1 OF 1

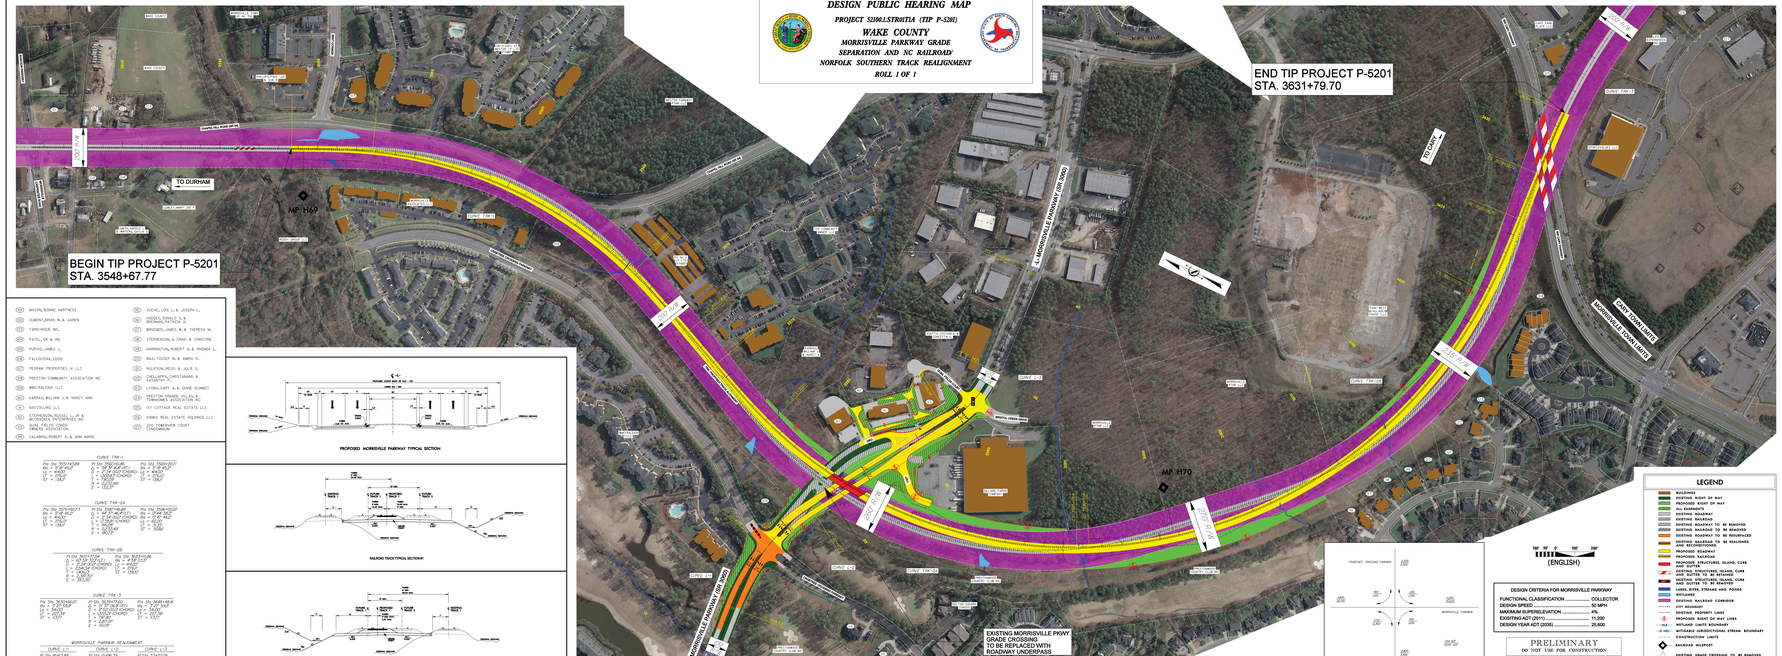

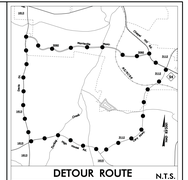

DESIGN PUBLIC HEARING MAP
PROJECT 52100.1.STR01TA (TIP P-5201)
WAKE COUNTY
MORRISVILLE PARKWAY GRADE SEPARATION AND NC RAILROAD
NORFOLK SOUTHERN TRACK REALIGNMENT
ROLL 1 OF 1