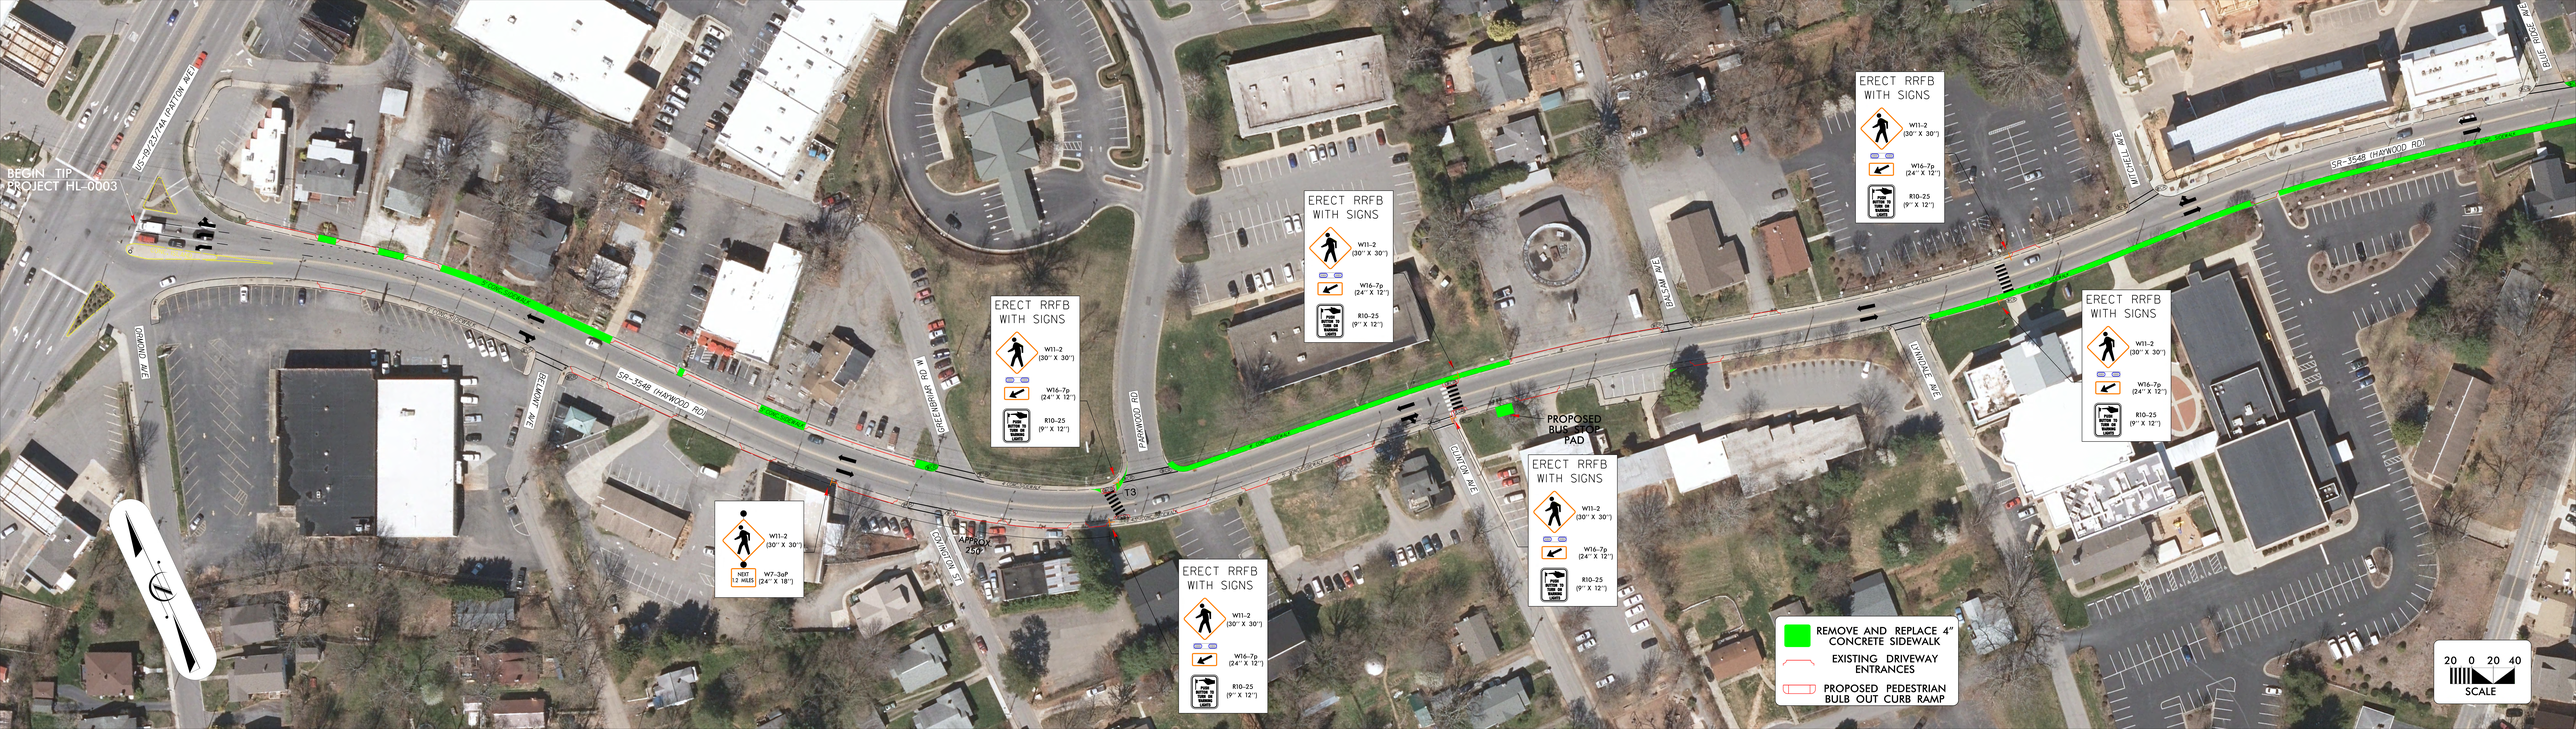
BEGIN TIP
PROJECT HL-0003
SR-3548 (HAYWOOD RD)
APPROX. 256'
T3
CLINTON AVE
BLUE RIDGE AVE
ERECT RRFB WITH SIGNS
W11-2 (30" X 30")
W16-7p (24" X 12")
R10-25 (9" X 12")
PROPOSED BUS STOP PAD
W11-2 (30" X 30")
W7-3aP (24" X 18")
REMOVE AND REPLACE 4" CONCRETE SIDEWALK
EXISTING DRIVEWAY ENTRANCES
PROPOSED PEDESTRIAN BULB OUT CURB RAMP
20 0 20 40
SCALE