DESIGN PUBLIC MEETING MAP

PROJECT 34178.1.3 (I-3306A)
F.A. PROJECT: IMS-040-4(148)259

ORANGE COUNTY

WIDENING OF I-40 FROM I-85 TO THE DURHAM COUNTY LINE

SHEET 3 OF 6

LEGEND

- BUILDINGS
- EXISTING RIGHT OF WAY
- PROPOSED RIGHT OF WAY
- PROPOSED EASEMENTS (DRAINAGE, CONSTRUCTION, AND UTILITY)
- EXISTING ROADWAY
- EXISTING ROADWAY TO BE REMOVED
- EXISTING ROADWAY TO BE RESURFACED
- PROPOSED ROADWAY
- PROPOSED STRUCTURES, ISLAND, CURB AND GUTTER
- EXISTING STRUCTURES, ISLAND, CURB AND GUTTER TO BE REMOVED
- EXISTING STRUCTURES, ISLAND, CURB AND GUTTER TO BE RELOCATED
- LAKES, RIVER, STREAMS AND PONDS
- RAILROAD RIGHT OF WAY
- PROPOSED FULL CONTROL OF ACCESS
- EXISTING CONTROL OF ACCESS
- PRESENT ADT 2008 / 2040
- PROPERTY LINES
- EXISTING UTILITY EASEMENT
- LIMITS OF CONSTRUCTION
- EXISTING TRAFFIC SIGNAL
- WETLAND LIMITS BOUNDARY
- WETLAND

1. CRAIG DAVID ERNEST TRUSTEE
2. RICHEY ROBERT W ETAL
3. TAPPS HIDEAWAY HOMEOWNERS ASSOCIATION INC
4. WALKER MARION PATRICE
5. WALKER MARION PATRICE
6. MARKUNAS MARY PATRICE GAMBLE
7. SHARPE ROBERT CHARLES
8. WELCH RONALD JAY
9. WITKIN EDWARD

UTILITY INFORMATION
TO PROVIDE GREATER VISUAL CLARITY EXISTING AND PROPOSED UTILITIES ARE NOT SHOWN ON THESE MAPS OR ON OTHER DISPLAYS. THE DESIGNS SHOWN ON THESE MAPS ARE FUNCTIONAL AND ARE SUBJECT TO CHANGE.

IMPACTS AND DRIVEWAY TIES
LIMITS OF CONSTRUCTION AND THEIR IMPACTS SHOWN ON THIS MEETING MAP ARE BASED OFF OF PRELIMINARY DESIGN STAGE DESIGNERS WILL DURING THE FINAL DESIGN STAGE DESIGNERS WILL USING FINAL GROUND SURVEYS. FINAL DRIVEWAY LOCATIONS WILL ALSO BE DETERMINED DURING FINAL DESIGN USING FINAL SURVEYS.

NOTES:
FULL CONTROL OF ACCESS IS DEFINED AS A CONNECTION TO A FACILITY PROVIDED ONLY VIA RAMPS AT INTERCHANGES. ALL CROSS-STREETS ARE PROVIDED WITH GRADE SEPARATE DRIVEWAY CONNECTIONS ALLOWED.

NOTE:
NC DOHRAP ORTHOIMAGERY DATED FEBRUARY 4, 2017
ORANGE COUNTY PROPERTY OWNER INFORMATION CURRENT AS OF AUGUST 28, 2018

100' 0' 100' 200'
50'
(ENGLISH)

DESIGN DATA -L-
Functional Class. = Interstate
Design Speed = 70 mph
Max. Superelev. = 10%

PRELIMINARY PLANS
DO NOT USE FOR CONSTRUCTION

INCOMPLETE PLANS
DO NOT USE FOR R/W ACQUISITION

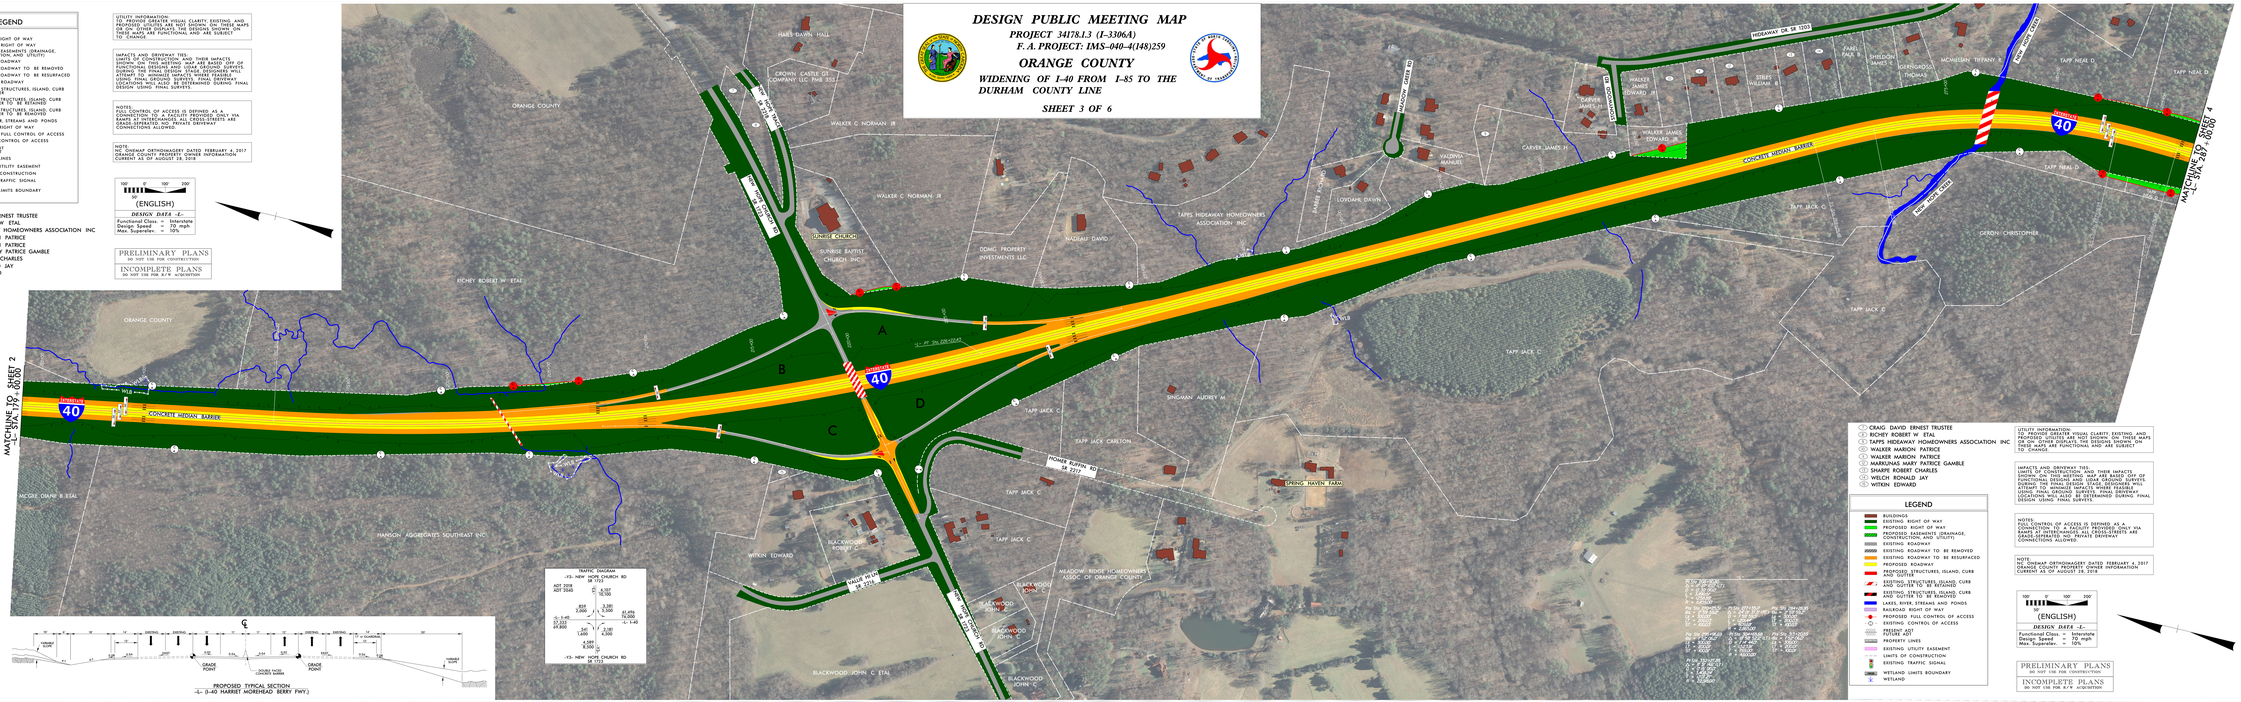

DESIGN PUBLIC MEETING MAP
PROJECT 34178.1.3 (I-3306A)
F.A. PROJECT: IMS-040-4(148)259
ORANGE COUNTY
WIDENING OF I-40 FROM I-85 TO THE DURHAM COUNTY LINE
SHEET 3 OF 6

DESIGN PUBLIC MEETING MAP
PROJECT 34178.1.3 (I-3306A)
F.A. PROJECT: IMS-040-4(148)259
ORANGE COUNTY
WIDENING OF I-40 FROM I-85 TO THE DURHAM COUNTY LINE
SHEET 3 OF 6