DESIGN PUBLIC MEETING MAP

PROJECT 41582.1.1
TIP PROJECT: R-5021

BRUNSWICK COUNTY

NC 211 WIDENING FROM WEST OF NC 906 (MIDWAY ROAD) TO EAST OF NC 87

SHEET 1 OF 4

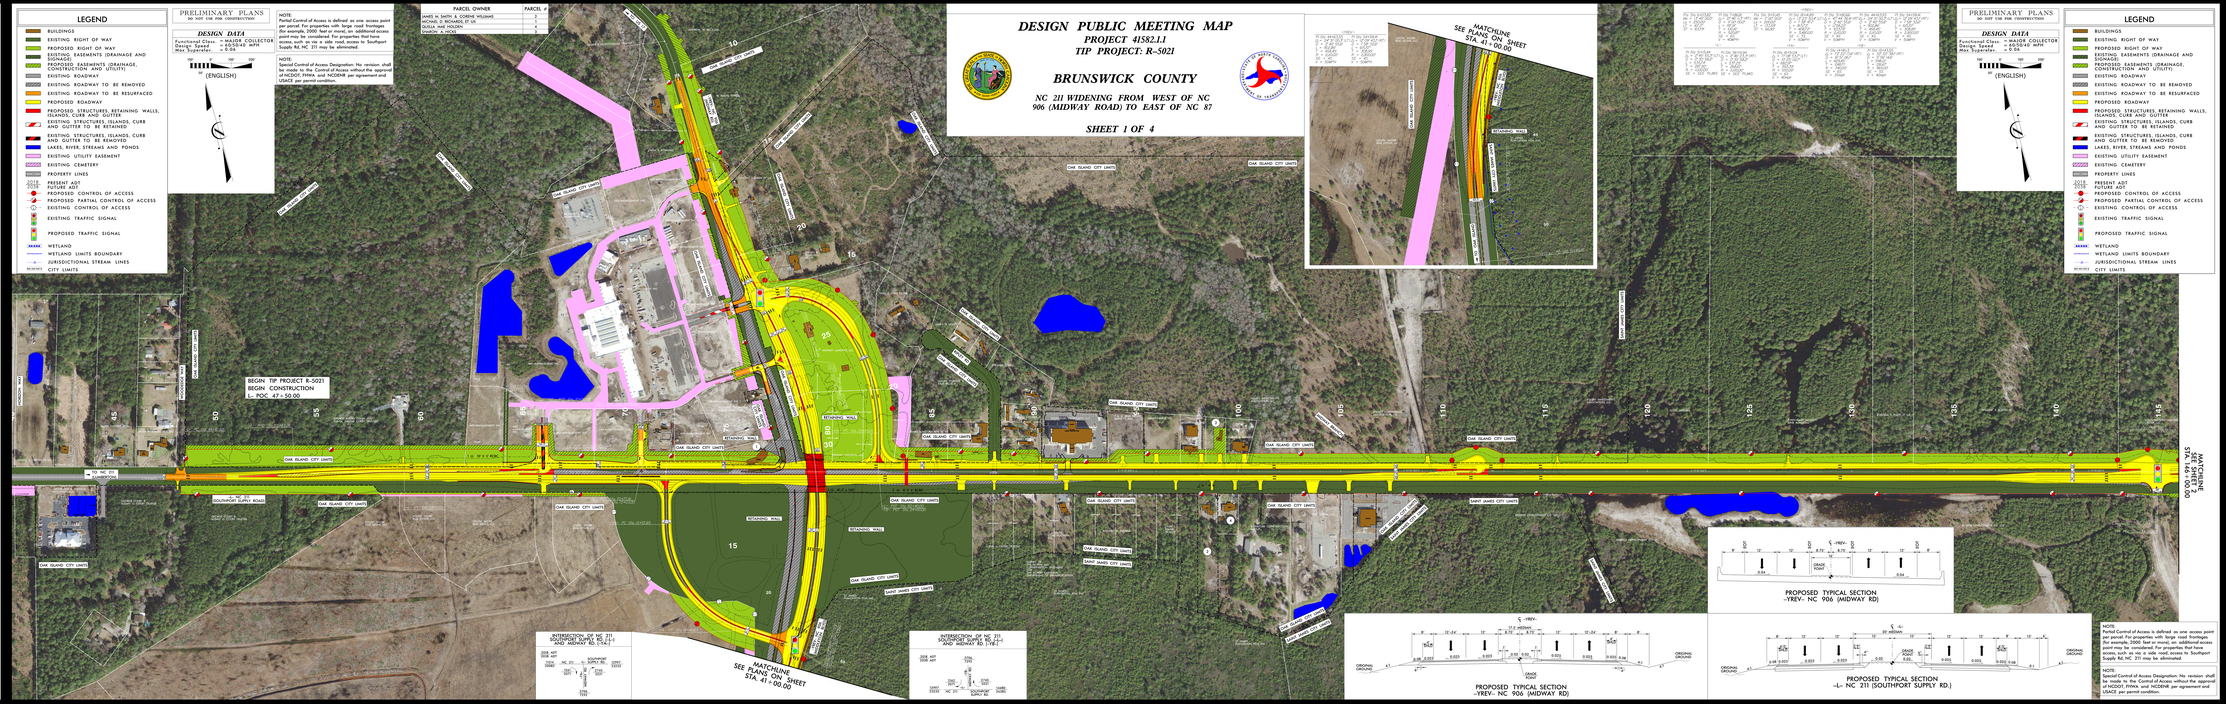

DESIGN PUBLIC MEETING MAP
PROJECT 41582.1.1
TIP PROJECT: R-5021
BRUNSWICK COUNTY
NC 211 WIDENING FROM WEST OF NC 906 (MIDWAY ROAD) TO EAST OF NC 87
SHEET 1 OF 4