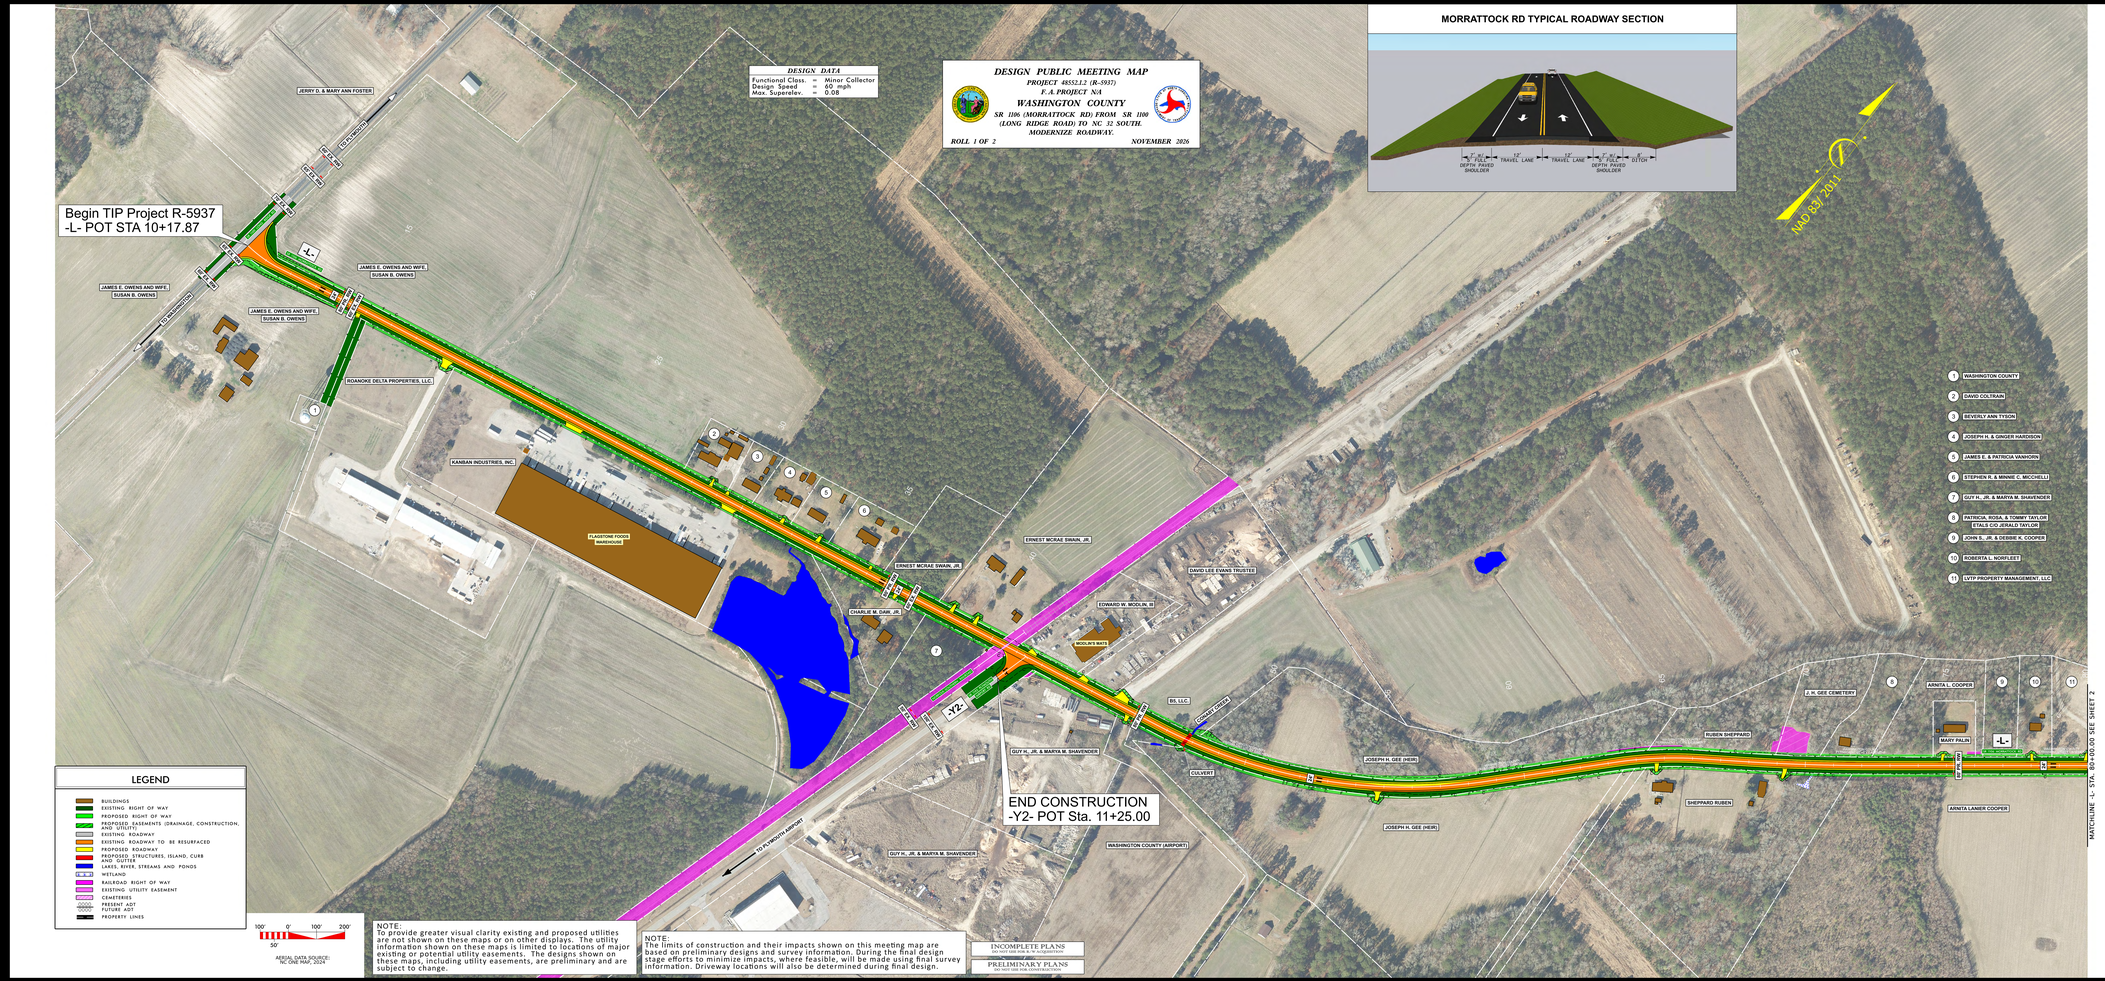

DESIGN PUBLIC MEETING MAP
PROJECT 48552.1.2 (R-5937)
F.A. PROJECT N/A
WASHINGTON COUNTY
SR 1106 (MORRATTOCK RD) FROM SR 1100 (LONG RIDGE ROAD) TO NC 32 SOUTH.
MODERNIZE ROADWAY.
ROLL 1 OF 2
NOVEMBER 2026