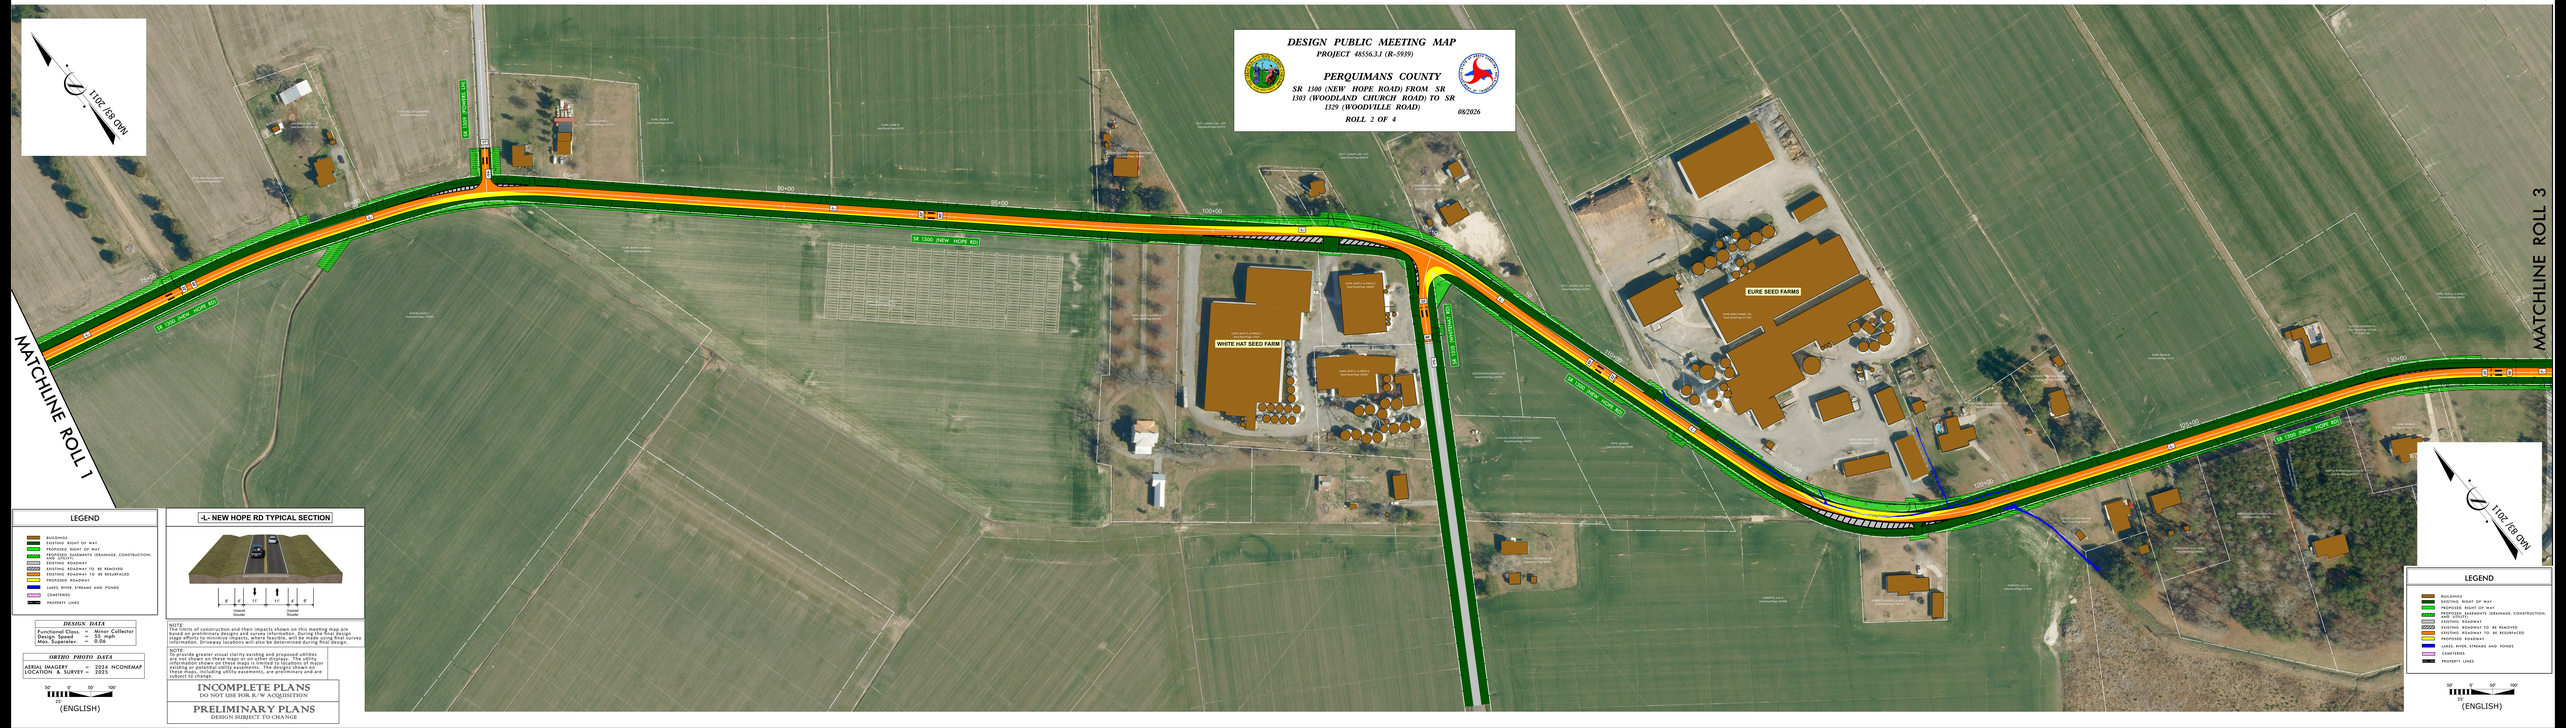
DESIGN PUBLIC MEETING MAP
PROJECT 48556.3.1 (R-5939)
PERQUIMANS COUNTY
SR 1300 (NEW HOPE ROAD) FROM SR 1303 (WOODLAND CHURCH ROAD) TO SR 1329 (WOODVILLE ROAD)
ROLL 2 OF 4
08/2026
NAD 83/2011
MATCHLINE ROLL 1
MATCHLINE ROLL 3
SR 1303 (WOODLAND CHURCH RD)
SR 1300 (NEW HOPE RD)
SR 1329 (WOODVILLE RD)
WHITE HAT SEED FARM
EURE SEED FARMS
LEGEND
BUILDINGS
EXISTING RIGHT OF WAY
PROPOSED RIGHT OF WAY
PROPOSED EASEMENTS (DRAINAGE, CONSTRUCTION, AND UTILITY)
EXISTING ROADWAY
EXISTING ROADWAY TO BE REMOVED
EXISTING ROADWAY TO BE RESURFACED
PROPOSED ROADWAY
LAKES, RIVER, STREAMS AND PONDS
CEMETERIES
PROPERTY LINES
NEW HOPE RD TYPICAL SECTION
11' Travel Lanes
11' Travel Lanes
DESIGN DATA
Functional Class. = Minor Collector
Design Speed = 45 mph
Max. Superelev. = 0.06
ORTHO PHOTO DATA
AERIAL IMAGERY = 2024 NCONEMAP
LOCATION & SURVEY = 2025
50' 0' 50' 100'
1" = 100'
(ENGLISH)
NOTE:
The limits of construction and their impacts shown on this meeting map are based on preliminary designs and survey information. During the final design phase, the limits of construction may change due to the need for additional survey information. Driveway locations will also be determined during final design.
NOTE:
To provide greater visual clarity existing and proposed utilities are not shown on these maps or on other displays. The utility companies will be notified of the project and requested to show their existing or potential utility easements. The designs shown on these maps including utility easements, are preliminary and are subject to change.
INCOMPLETE PLANS
DO NOT USE FOR R/W ACQUISITION
PRELIMINARY PLANS
DESIGN SUBJECT TO CHANGE