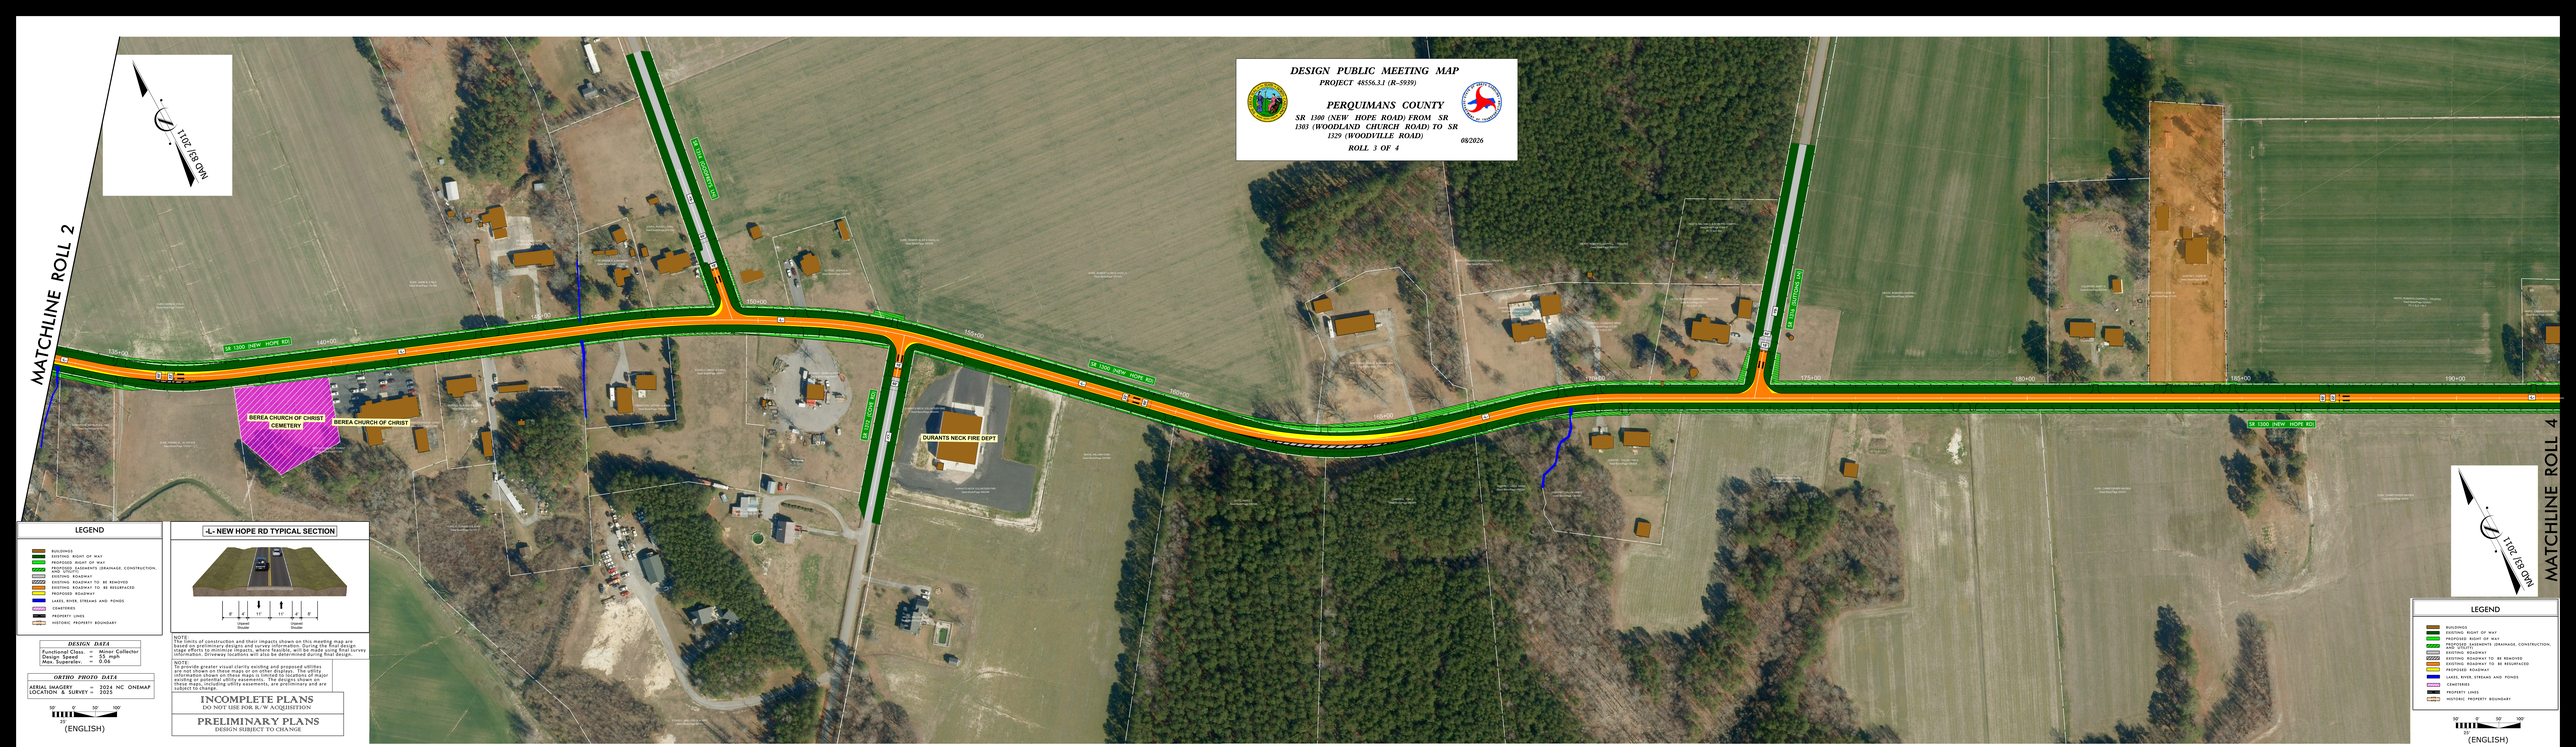
DESIGN PUBLIC MEETING MAP
PROJECT 48556.3.1 (R-5939)
PERQUIMANS COUNTY
SR 1300 (NEW HOPE ROAD) FROM SR 1303 (WOODLAND CHURCH ROAD) TO SR 1329 (WOODVILLE ROAD)
ROLL 3 OF 4
06/2026
MATCHLINE ROLL 2
MATCHLINE ROLL 4
NAD 83/2011
SR 1300 (NEW HOPE RD)
SR 1303 (WOODLAND CHURCH RD)
SR 1329 (WOODVILLE RD)
BEREA CHURCH OF CHRIST CEMETERY
BEREA CHURCH OF CHRIST
DURANTS NECK FIRE DEPT
LEGEND
BUILDINGS
EXISTING RIGHT OF WAY
PROPOSED RIGHT OF WAY
PROPOSED EASEMENTS (DRAINAGE, CONSTRUCTION, AND UTILITY)
EXISTING ROADWAY
EXISTING ROADWAY TO BE REMOVED
EXISTING ROADWAY TO BE RESURFACED
PROPOSED ROADWAY
LAKES, RIVER, STREAMS AND PONDS
CEMETERIES
PROPERTY LINES
HISTORIC PROPERTY BOUNDARY
-L- NEW HOPE RD TYPICAL SECTION
11'
11'
8'
4'
4'
8'
Inside Shoulder
Inside Shoulder
NOTE:
The limits of construction and their impacts shown on this meeting map are based on preliminary designs and survey information. During the final design process, the limits may change based on the results of additional design and survey information. Driveway locations will also be determined during final design.
NOTE:
To provide greater visual clarity existing and proposed utilities have not been shown on these maps or on other displays. The utility information shown on these maps is limited to locations of major transmission facilities. Utilities not shown, but present on these maps, including utility easements, are preliminary and are subject to change.
INCOMPLETE PLANS
DO NOT USE FOR R/W ACQUISITION
PRELIMINARY PLANS
DESIGN SUBJECT TO CHANGE
DESIGN DATA
Functional Class. = Minor Collector
Design Speed = 55 mph
Max. Superelev. = 0.08
ORTHO PHOTO DATA
AERIAL IMAGERY = 2024 NC ONEMAP
LOCATION & SURVEY = 2025
50' 0' 50' 100'
(ENGLISH)