DESIGN PUBLIC MEETING MAP

TIP PROJECT U-5302 (48000.1.1)

WAKE COUNTY

UPGRADE US 401 FROM SOUTH OF SR 1006 (OLD STAGE ROAD) TO SOUTH OF SR 2538 (MECHANICAL BOULEVARD) IN GARNER

ROLL 2 OF 2

AERIAL PHOTOGRAPHY OBTAINED FROM NC ONEMAP GEOSPATIAL PORTAL IMAGERY DATE – FEB 2017

DESIGN DATA
Functional Class. = MAJOR ARTERIAL
Design Speed = 50 MPH
Max. Superelev. = 0.06

NOTE:
There is no Control of Access on this project.

UTILITY INFORMATION:
To provide greater visual clarity, existing and proposed utilities are not shown on these maps or on other displays. The utility information shown on these maps is limited to locations of major existing and potential utility easements. The designs shown on these maps, including utility easements, are preliminary and are subject to change.

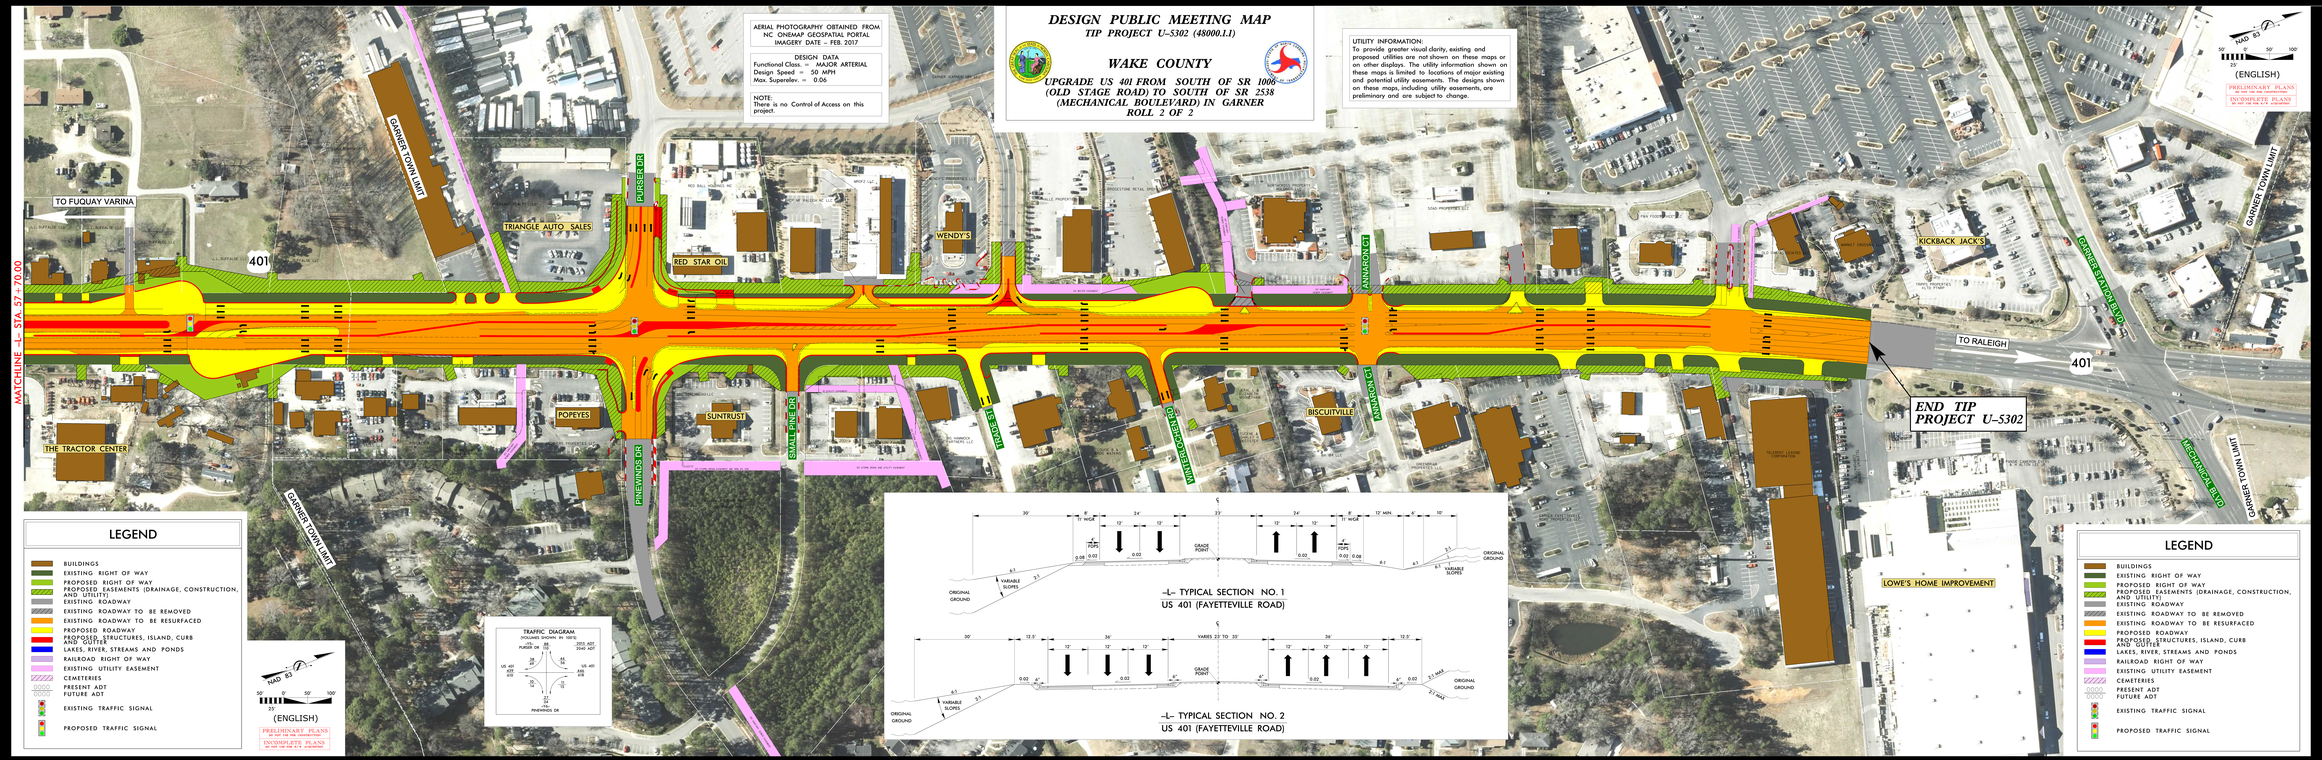

-L- TYPICAL SECTION NO. 1
US 401 (FAYETTEVILLE ROAD)

-L- TYPICAL SECTION NO. 2
US 401 (FAYETTEVILLE ROAD)

LEGEND

- BUILDINGS
- EXISTING RIGHT OF WAY
- PROPOSED RIGHT OF WAY
- PROPOSED EASEMENTS (DRAINAGE, CONSTRUCTION, AND UTILITY)
- EXISTING ROADWAY
- EXISTING ROADWAY TO BE REMOVED
- EXISTING ROADWAY TO BE RESURFACED
- PROPOSED ROADWAY
- PROPOSED STRUCTURES, ISLAND, CURB AND GUTTER
- LAKES, RIVER, STREAMS AND PONDS
- RAILROAD RIGHT OF WAY
- EXISTING UTILITY EASEMENT
- CEMETERIES
- PRESENT ADT / FUTURE ADT
- EXISTING TRAFFIC SIGNAL
- PROPOSED TRAFFIC SIGNAL

DESIGN PUBLIC MEETING MAP
TIP PROJECT U-5302 (48000.1.1)
WAKE COUNTY
UPGRADE US 401 FROM SOUTH OF SR 1006 (OLD STAGE ROAD) TO SOUTH OF SR 2538 (MECHANICAL BOULEVARD) IN GARNER
ROLL 2 OF 2