PUBLIC MEETING MAP
PROJECT TIP U-5947
NASH COUNTY
INTERCHANGE OF US 64 BYPASS & NC 43 (BENVENUE ROAD)
ROLL 1 OF 1

PUBLIC HEARING DATE: JUNE 2021

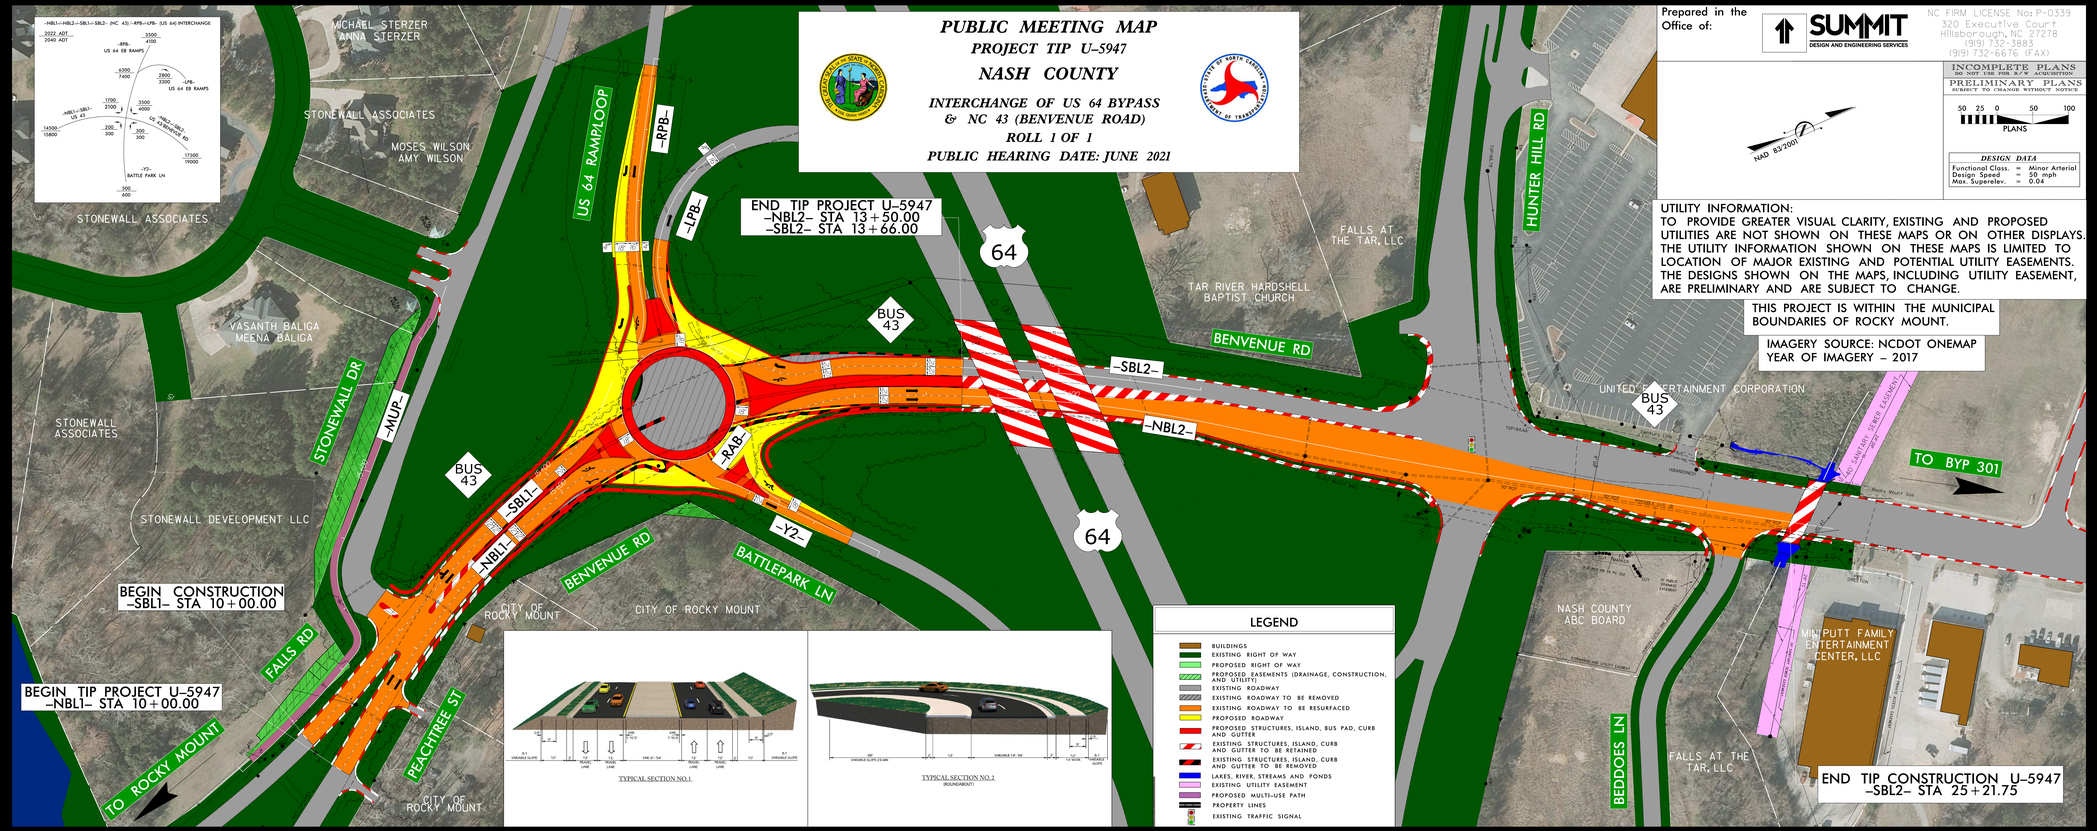

Prepared in the Office of:

SUMMIT DESIGN AND ENGINEERING SERVICES

NC FIRM LICENSE No: P-0339
320 Executive Court
Hillsborough, NC 27278
(919) 732-3883
(919) 732-6676 (FAX)

INCOMPLETE PLANS
DO NOT USE FOR R/W ACQUISITION

PRELIMINARY PLANS
SUBJECT TO CHANGE WITHOUT NOTICE

50 25 0 50 100
PLANS

NAD 83/2001

DESIGN DATA		
Functional Class.	=	Minor Arterial
Design Speed	=	50 mph
Max. Superelev.	=	0.04

UTILITY INFORMATION:
TO PROVIDE GREATER VISUAL CLARITY, EXISTING AND PROPOSED UTILITIES ARE NOT SHOWN ON THESE MAPS OR ON OTHER DISPLAYS. THE UTILITY INFORMATION SHOWN ON THESE MAPS IS LIMITED TO LOCATION OF MAJOR EXISTING AND POTENTIAL UTILITY EASEMENTS. THE DESIGNS SHOWN ON THE MAPS, INCLUDING UTILITY EASEMENT, ARE PRELIMINARY AND ARE SUBJECT TO CHANGE.

THIS PROJECT IS WITHIN THE MUNICIPAL BOUNDARIES OF ROCKY MOUNT.

IMAGERY SOURCE: NCDOT ONEMAP
YEAR OF IMAGERY – 2017

PUBLIC MEETING MAP
PROJECT TIP U-5947
NASH COUNTY
INTERCHANGE OF US 64 BYPASS & NC 43 (BENVENUE ROAD)
ROLL 1 OF 1
PUBLIC HEARING DATE: JUNE 2021