DESIGN PUBLIC HEARING MAP

PROJECT: 48662.1.1

TIP PROJECT U-6202

NEW HANOVER COUNTY

SR 2048 (GORDON ROAD) FROM US 17 (MARKET STREET) TO I-40

SHEET 2 OF 3

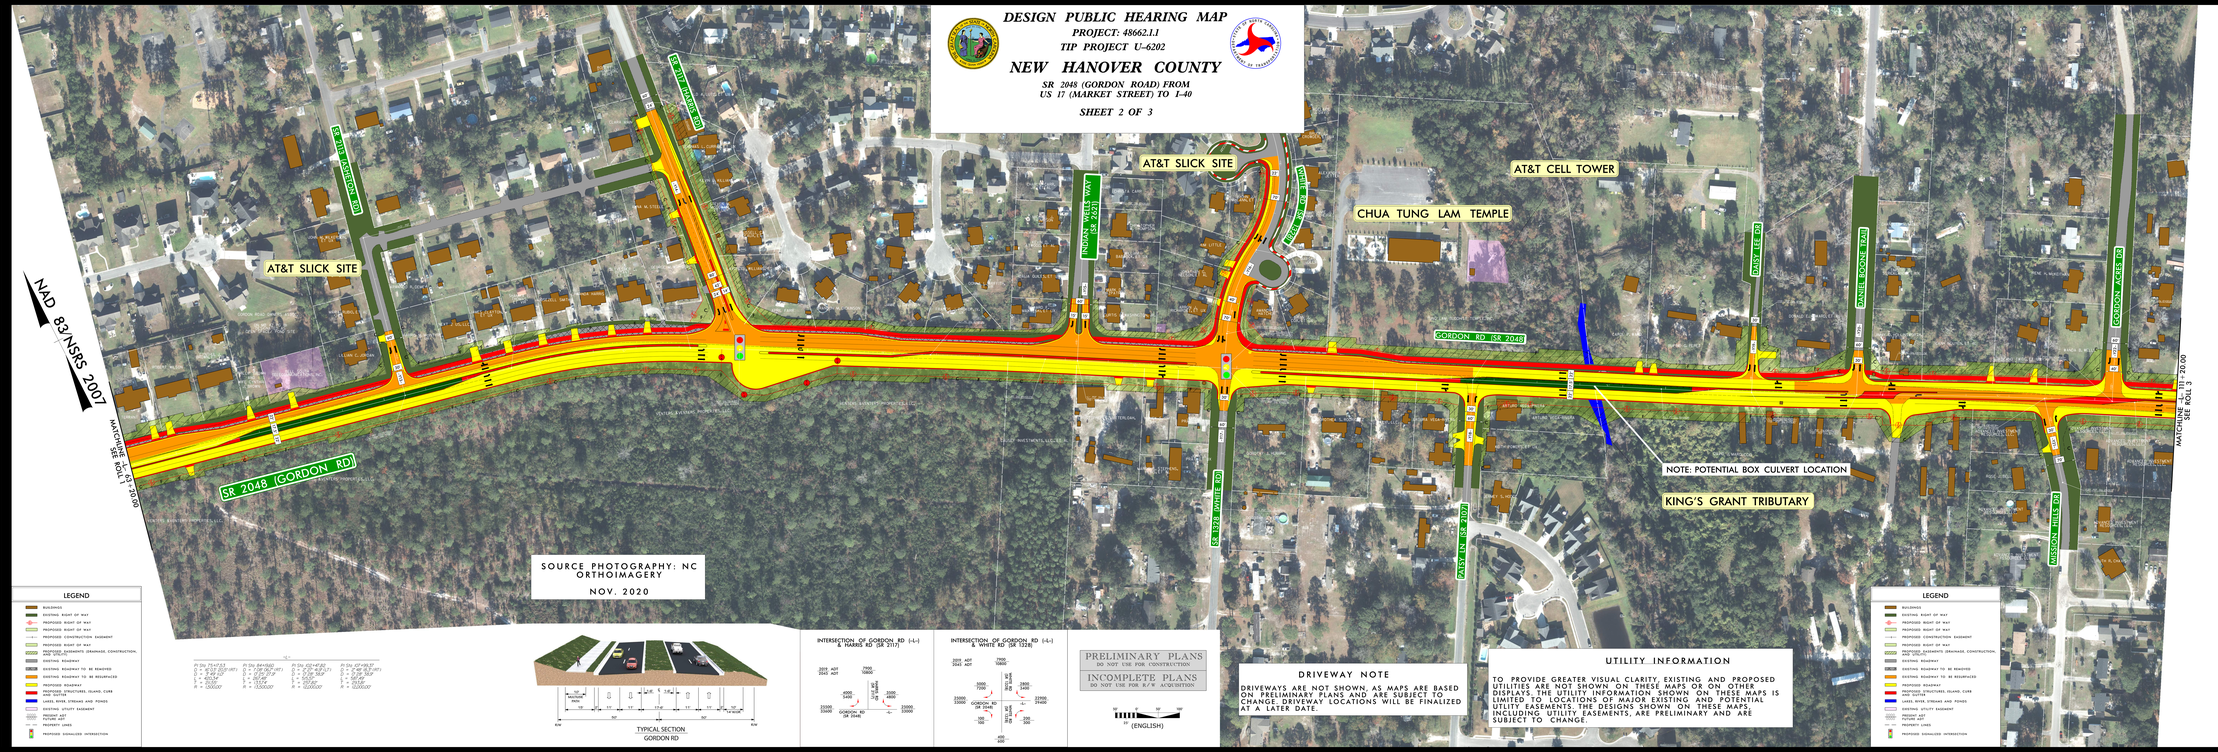

SHEET 2 OF 3

SR 2048 (GORDON ROAD) FROM US 17 (MARKET STREET) TO I-40

NEW HANOVER COUNTY

TIP PROJECT U-6202

PROJECT: 48662.1.1

DESIGN MAP

DESIGN MAP

PROJECT: 48662.1.1

TIP PROJECT U-6202

NEW HANOVER COUNTY

SR 2048 (GORDON ROAD) FROM US 17 (MARKET STREET) TO I-40

SHEET 2 OF 3