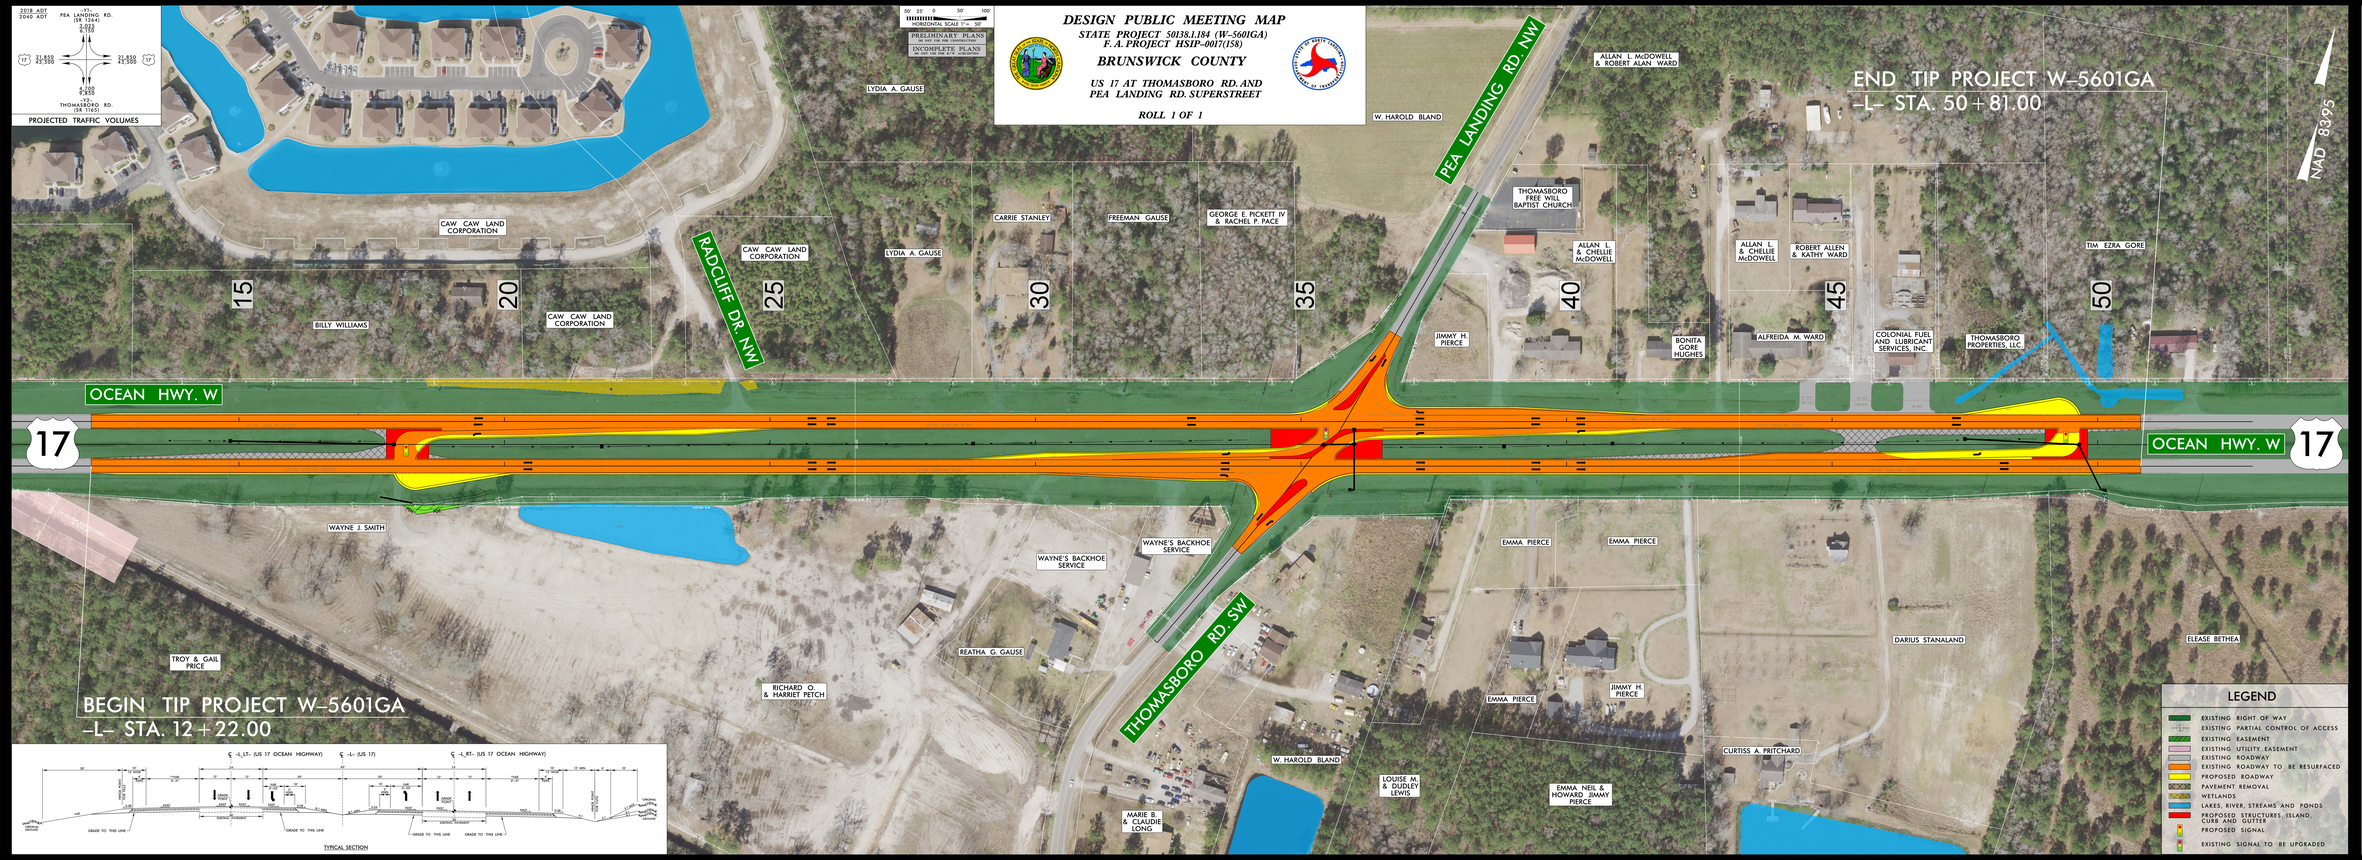
DESIGN PUBLIC MEETING MAP
STATE PROJECT 50138.1.1R4 (W-5601GA)
F. A. PROJECT HSIP-0017(158)
BRUNSWICK COUNTY
US 17 AT THOMASBORO RD. AND
PEA LANDING RD. SUPERSTREET
ROLL 1 OF 1
PRELIMINARY PLANS
INCOMPLETE PLANS
2018 ADT
2040 ADT
PEA LANDING RD. (SR 1364)
2,900
4,700
21,950
24,500
21,950
24,500
9,400
15,200
THOMASBORO RD. (SR 1161)
PROJECTED TRAFFIC VOLUMES
BEGIN TIP PROJECT W-5601GA
-L- STA. 12+22.00
END TIP PROJECT W-5601GA
-L- STA. 50+81.00
NAD 83/95
OCEAN HWY. W
17
RADCLIFF DR. NW
PEA LANDING RD. NW
THOMASBORO RD. SW
CAW CAW LAND CORPORATION
LYDIA A. GAUSE
CARRIE STANLEY
FREEMAN GAUSE
GEORGE E. PICKETT IV & RACHEL P. PACE
W. HAROLD BLAND
ALLAN L. McDOWELL & ROBERT ALAN WARD
THOMASBORO FREE WILL BAPTIST CHURCH
ALLAN L. & CHELLIE McDOWELL
ROBERT ALLEN & KATHY WARD
TIM EZRA GORE
BILLY WILLIAMS
JIMMY H. PIERCE
BONITA GORE HUGHES
ALFREIDA M. WARD
COLONIAL FUEL AND LUBRICANT SERVICES, INC.
THOMASBORO PROPERTIES, LLC
WAYNE J. SMITH
WAYNE'S BACKHOE SERVICE
EMMA PIERCE
TROY & GAIL PRICE
REATHA G. GAUSE
RICHARD O. & HARRIET PETCH
DARIUS STANALAND
ELEASE BETHEA
JIMMY H. PIERCE
CURTISS A. PRITCHARD
LOUISE M. & DUDLEY LEWIS
EMMA NEIL & HOWARD JIMMY PIERCE
MARIE B. & CLAUDIE LONG
LEGEND
EXISTING RIGHT OF WAY
EXISTING PARTIAL CONTROL OF ACCESS
EXISTING EASEMENT
EXISTING UTILITY EASEMENT
EXISTING ROADWAY
EXISTING ROADWAY TO BE RESURFACED
PROPOSED ROADWAY
PAVEMENT REMOVAL
WETLANDS
LAKES, RIVER, STREAMS AND PONDS
PROPOSED STRUCTURES, ISLAND, CURB AND GUTTER
PROPOSED SIGNAL
EXISTING SIGNAL TO BE UPGRADED
℄ -L_LT- (US 17 OCEAN HIGHWAY)
℄ -L- (US 17)
℄ -L_RT- (US 17 OCEAN HIGHWAY)
TYPICAL SECTION