# DESIGN PUBLIC MEETING MAP
## TIP PROJECT: U-5917
## PITT COUNTY
### 14TH STREET (SR 1704) WIDENING FROM RED BANKS RD TO FIRE TOWER RD (SR 1708)
### ALTERNATIVE COMPARISON MAP
### SHEET 2 OF 2

PRELIMINARY PLANS
DO NOT USE FOR CONSTRUCTION

**DESIGN DATA**

Functional Class. = MINOR ARTERIAL
Design Speed = 40 MPH
Max. Superelev. = 0.04

50' 0' 50'
20'
(ENGLISH)

**LEGEND**

- ALTERNATE 1 LIMITS
- ALTERNATE 2 LIMITS
- ALTERNATE 3 LIMITS
- ALTERNATE 4 LIMITS
- PROJECT LIMITS (ALTERNATIVES 1, 2, 3)
- BUILDINGS
- FUTURE ROADWAY (TIP PROJECT U-5785)
- PROPERTY LINES
- EXISTING SIGNAL / PROPOSED SIGNAL
- HISTORIC PROPERTY BOUNDARY
- WETLAND LIMITS BOUNDARY
- STREAM BUFFER ZONE







| PARCEL OWNER | PARCEL # |
|---|---|
| CRAIG M SWINN AND SARAH B SWINN | 29 |
| CHRISTOPHER EUGENE BROWN AND WIFE, MARTHA SPARKS BROWN | 30 |
| JOHN P GIVEN III AND WIFE, PATRICIA M DRAGON | 31 |
| THOMAS K GLANCY II AND WIFE, LISA C GLANCY | 32A |
| ELIZABETH SHAW BEDSWORTH | 32B |
| SCOTT LEACH | 32C |
| GENE D LANIER AND WIFE, SUSAN R LANIER | 32D |
| CHANELEY WILLIAMS | 32E |
| LOUIS D SHACKELFORD JR AND WIFE, ANGELIA BRINN SHACKELFORD | 32F |
| DOUGLAS R MERRITT AND WIFE, KAREN S MERRITT | 32G |
| CHRISTIAN LYNN LANIER, WANDA B LANIER, AND HUSBAND, DOUGLAS LANIER | 32H |
| AUSTIN R JOHNSON AND WIFE, ELLEN B JOHNSON | 33A |
| HALEY B ADAMS, KEVIN G ADAMS, AND WIFE, KIM R ADAMS | 33B |
| AMY DIANE ETHERIDGE | 33C |
| LARRY BLUMENDFELD AND LINDA BLUMENFELF AND HEATHER BLUMENFELD | 33D |
| JESSICA TROTMAN HUGHES | 33E |
| TYLER MATTHEW MORGAN AND JOSHUA ANDREW MORGAN | 33F |
| ROBERT M CONDORS | 33G |
| JUDITH H MILLER | 33H |
| NANCY K SINGLETON | 34A |
| XIU Y ZHENG | 34B |
| VICKIE GALE HOUSE RADFORD, AND HUSBAND, JAMES KENNETH RADFORD | 34C |
| CHARLOTTE MILLS COX | 34D |
| MARGUERITE L SEXTON HART | 34E |
| RASHA S MAKKIA, AND HUSBAND, SAFAA A AL-GAYSI | 34F |
| JUDITH W MURAD | 34G |
| THE SABRE COMPANIES LLC | 34H |
| MEILIN CHENG | 35A |
| SIERRA NICOLE FOUNTAIN | 35B |
| MARTIN VERNON AND WIFE, ELIZABETH VERNON | 35C |
| GENA MARIE BRALEY | 35D |
| LINDSEY M CROWE, MARK F CROWE AND PAMELA H CROWE | 35E |
| KAREN A GILKEY | 35F |
| LAURA E EDWARDS | 35G |
| STEVE D BARRINGTON JR | 35H |
| HELEN H MCCOY | 36 |
| FRANKLIN STANLEY FULFORD, SR AND WIFE, FAYE H FULFORD | 37 |
| FRANCIS R JOHNSON JR AND WIFE, PAMELA S JOHNSON | 38 |
| JOSEPH A MYERS AND WIFE, JANE G MYERS | 39 |
| HOMER G MCKEITHAN AND WIFE, DEEANN W MCKEITHAN | 40 |
| D KIRBY HARRIS AND WIFE, SHARON E HARRIS | 41 |
| LYNN WATSON EVANS AND WIFE, KRISTEN L EVANS | 42 |
| JIM P CRAFT JR, AND WIFE, SYLVIA WELLONS CRAFT | 43 |
| SUMMER LAND ENTERPRISES LLC | 44 |
| SHERYL SUE MAINE | 45 |
| JIM P CRAFT JR, AND WIFE, SYLVIA WELLONS CRAFT | 46 |
| LYNSYDA INVESTMENTS LLC | 47 |
| BOBBY PARRISH BOSEMAN JR | 48 |
| THERESA M DREWERY | 49 |
| ROY S SELBY AND WIFE, LETHA D SELBY | 50 |
| WILLIAM C SARGENT JR | 51 |
| ROBERT MERRITT AND WIFE, EDNA AVERY MERRITT | 52 |
| MICHAEL PATRICK JACKSON | 53 |
| ANN WICKER HARRISON | 54 |
| BEN HARRISON AND WIFE, ANN W HARRISON | 55 |
| BRIAN R WEINGARTZ AND WIFE, ANN E WEINGARTZ | 56 |
| MARK DAVID MANNIE AND WIFE, ANN ELIZABETH MANNIE | 57 |
| SABRINA SANDERS COLEY | 58 |
| EDITH LOUISE SNIDER | 59 |
| JUSTIN CRAIG OAKES AND WIFE, CONELIA JUNE OAKES | 60 |
| CHARLES P COX AND WIFE, CATHY S COX | 61 |
| KEVIN P BRIGHTON | 62 |
| BRIAN R WEINGARTZ AND WIFE, ANN E WEINGARTZ | 63 |
| ROBERT D SHERRON AND WIFE, JOAN T SHERRON | 64 |



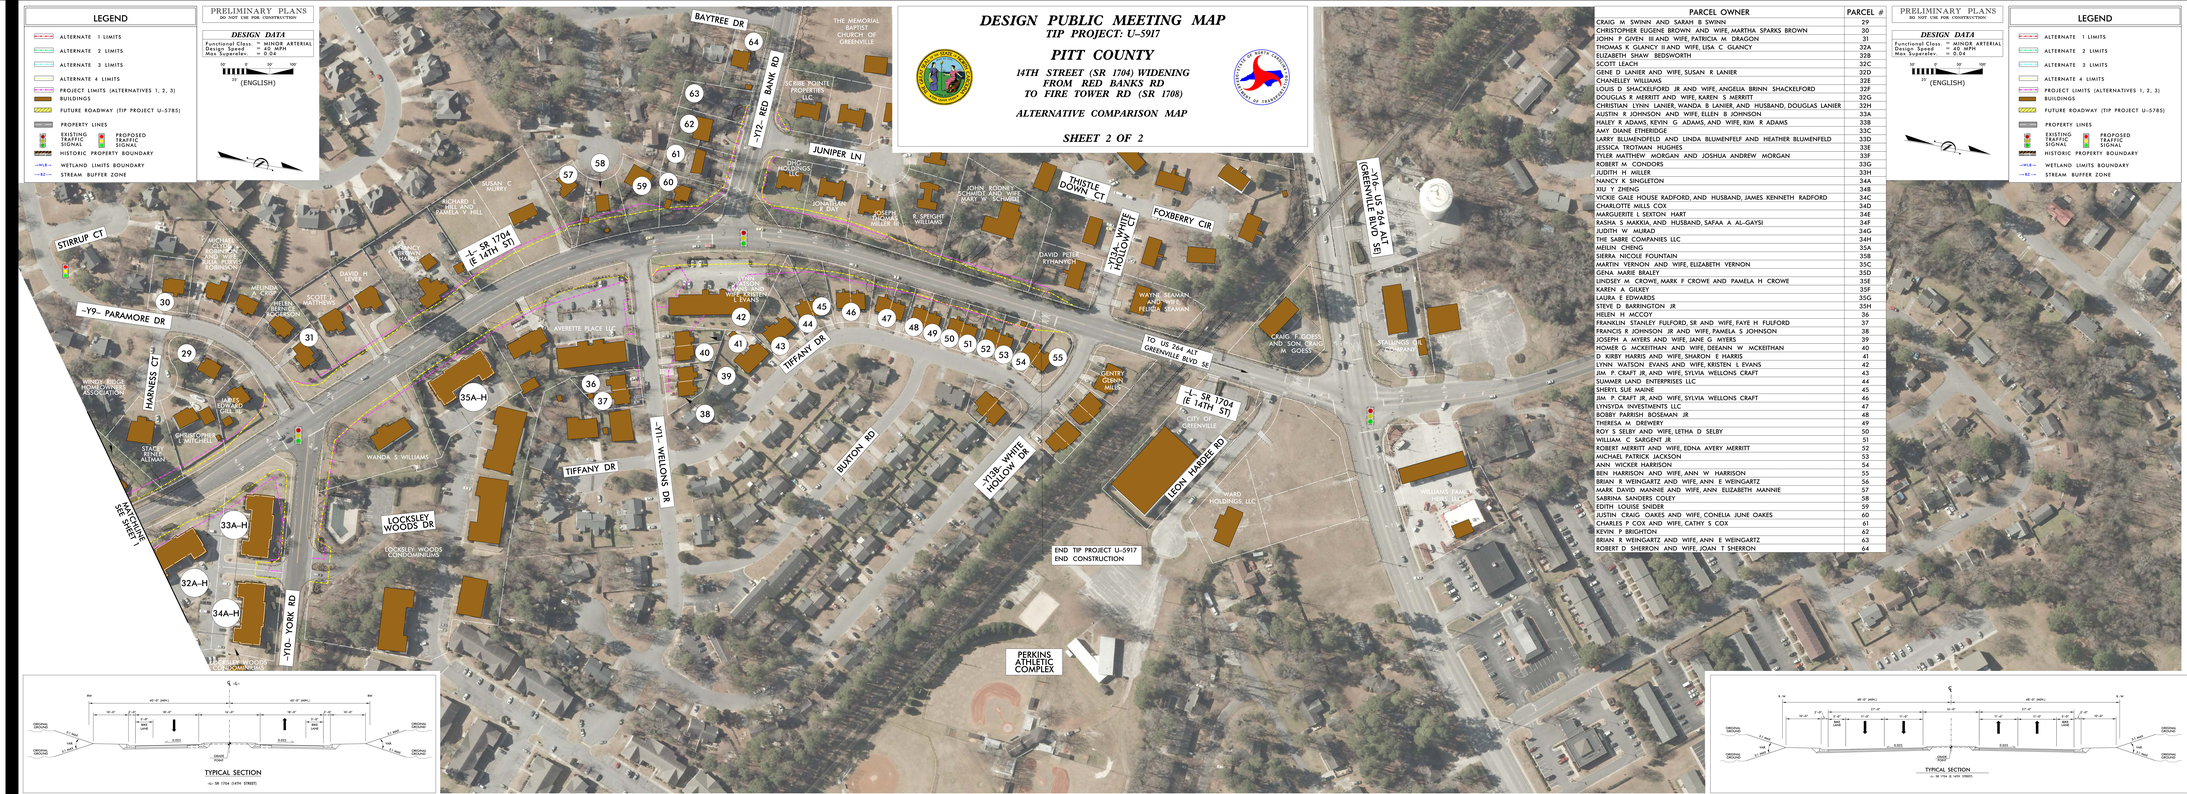

PRELIMINARY PLANS
DO NOT USE FOR CONSTRUCTION

**DESIGN DATA**

Functional Class. = MINOR ARTERIAL
Design Speed = 40 MPH
Max. Superelev. = 0.04

50' 0' 50'
20'
(ENGLISH)

**LEGEND**

- ALTERNATE 1 LIMITS
- ALTERNATE 2 LIMITS
- ALTERNATE 3 LIMITS
- ALTERNATE 4 LIMITS
- PROJECT LIMITS (ALTERNATIVES 1, 2, 3)
- BUILDINGS
- FUTURE ROADWAY (TIP PROJECT U-5785)
- PROPERTY LINES
- EXISTING SIGNAL / PROPOSED SIGNAL
- HISTORIC PROPERTY BOUNDARY
- WETLAND LIMITS BOUNDARY
- STREAM BUFFER ZONE

DESIGN PUBLIC MEETING MAP
TIP PROJECT: U-5917
PITT COUNTY
14TH STREET (SR 1704) WIDENING FROM RED BANKS RD TO FIRE TOWER RD (SR 1708)
ALTERNATIVE COMPARISON MAP
SHEET 2 OF 2