DESIGN PUBLIC MEETING MAP

PROJECT 46386.1.1
TIP PROJECT: U-5860

BEAUFORT COUNTY

SR 1306 (15TH STREET) – WIDENING FOR US 17 BUSINESS (CAROLINA AVENUE) TO BROWN STREET

SHEET 1 OF 3

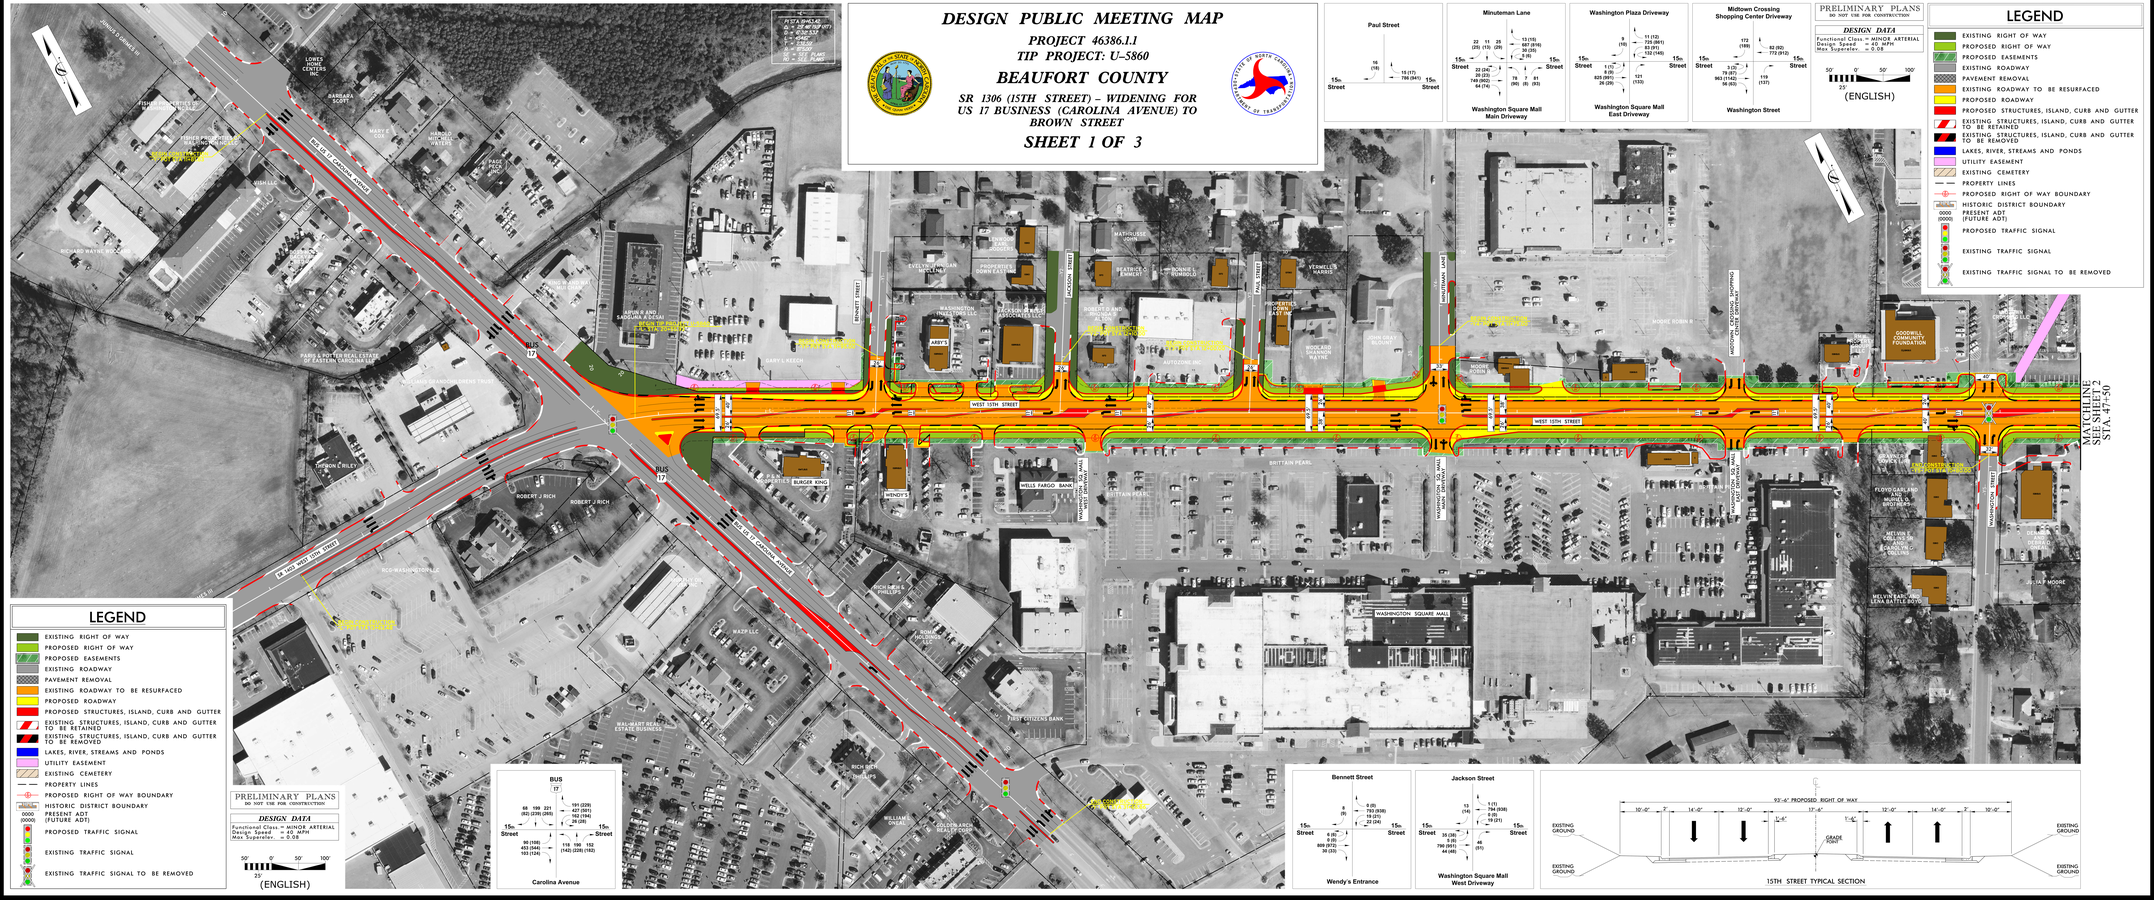
N 73°E (MAG.)
N 0°E (GRID NORTH)
Δ = 4°46'
D = 0°30'
R = 11460'
T = 47.7'
L = 95.4'
PC = SEE PLANS
PT = SEE PLANS
Bus 17
S. Carolina Avenue
Carolina Avenue
Brown Street
Bennett Street
Jackson Street
Paul Street
Minuteman Lane
Washington Plaza Driveway
Midtown Crossing Shopping Center Driveway
Washington Square Mall Main Driveway
Washington Square Mall East Driveway
Washington Square Mall West Driveway
Washington Street
Wendy's Entrance
Carolina Avenue
Autozone Inc.
Moore Robin R
Moore Robin R
Goodwill Community Foundation
Floyd Garland and Mamie G. Brothers
Melvin & Barbara Collins
Melvin & Barbara Collins
Ida P. Moore
Ida P. Moore
Mary L. Keech
Abby's
Burger King
Wendy's
Wells Fargo Bank
Washington Square Mall
Britt Pearl
Britt
First Citizens Bank
Wal-Mart Real Estate Business
Rich Rich Phillips
