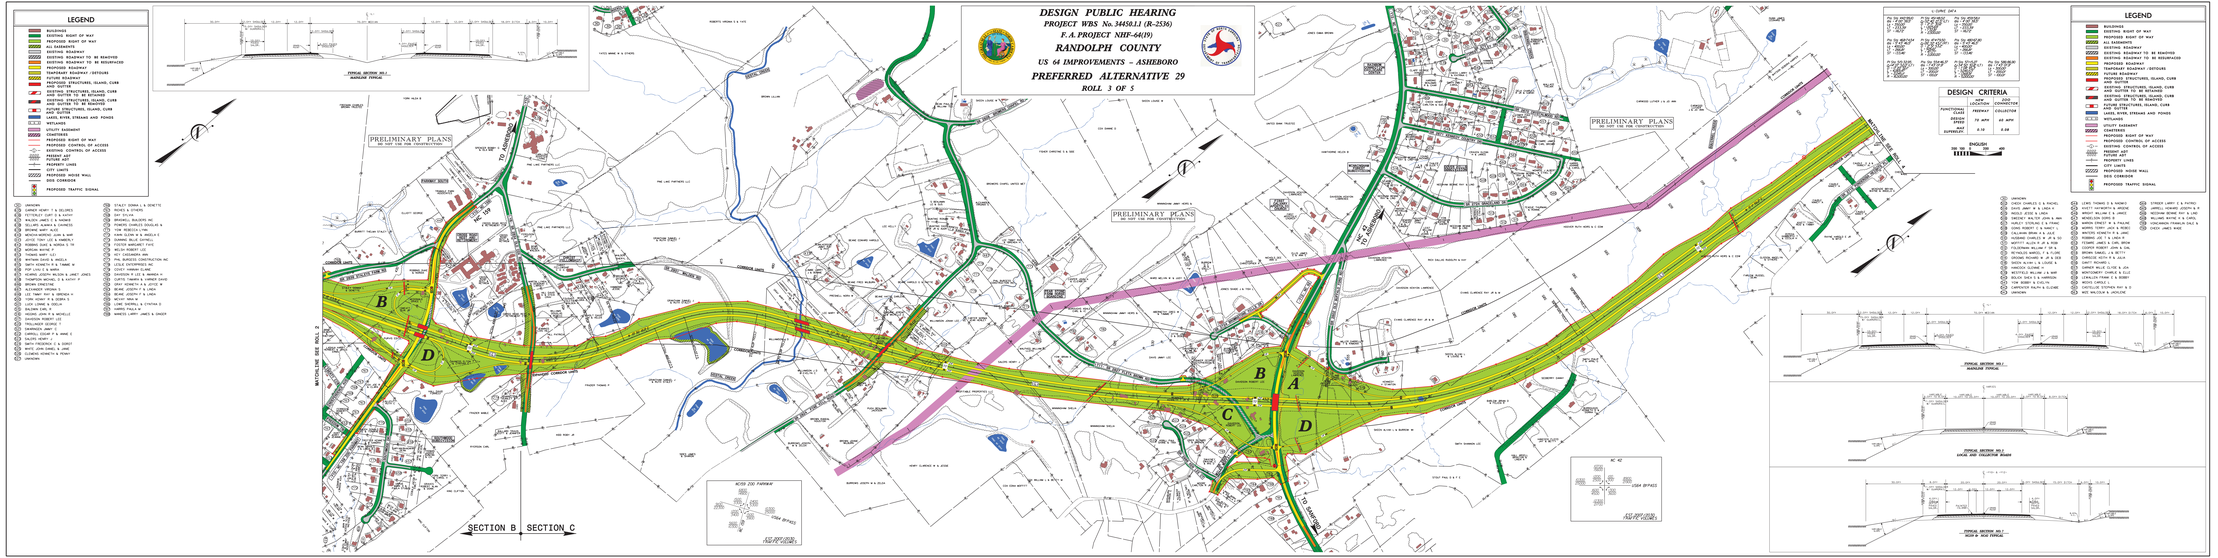DESIGN PUBLIC HEARING
PROJECT WBS No. 34681.1 (R-2536)
F.A. PROJECT NHF-64(9)
RANDOLPH COUNTY
US 64 IMPROVEMENTS – ASHEBORO
PREFERRED ALTERNATIVE 29
ROLL 3 OF 5