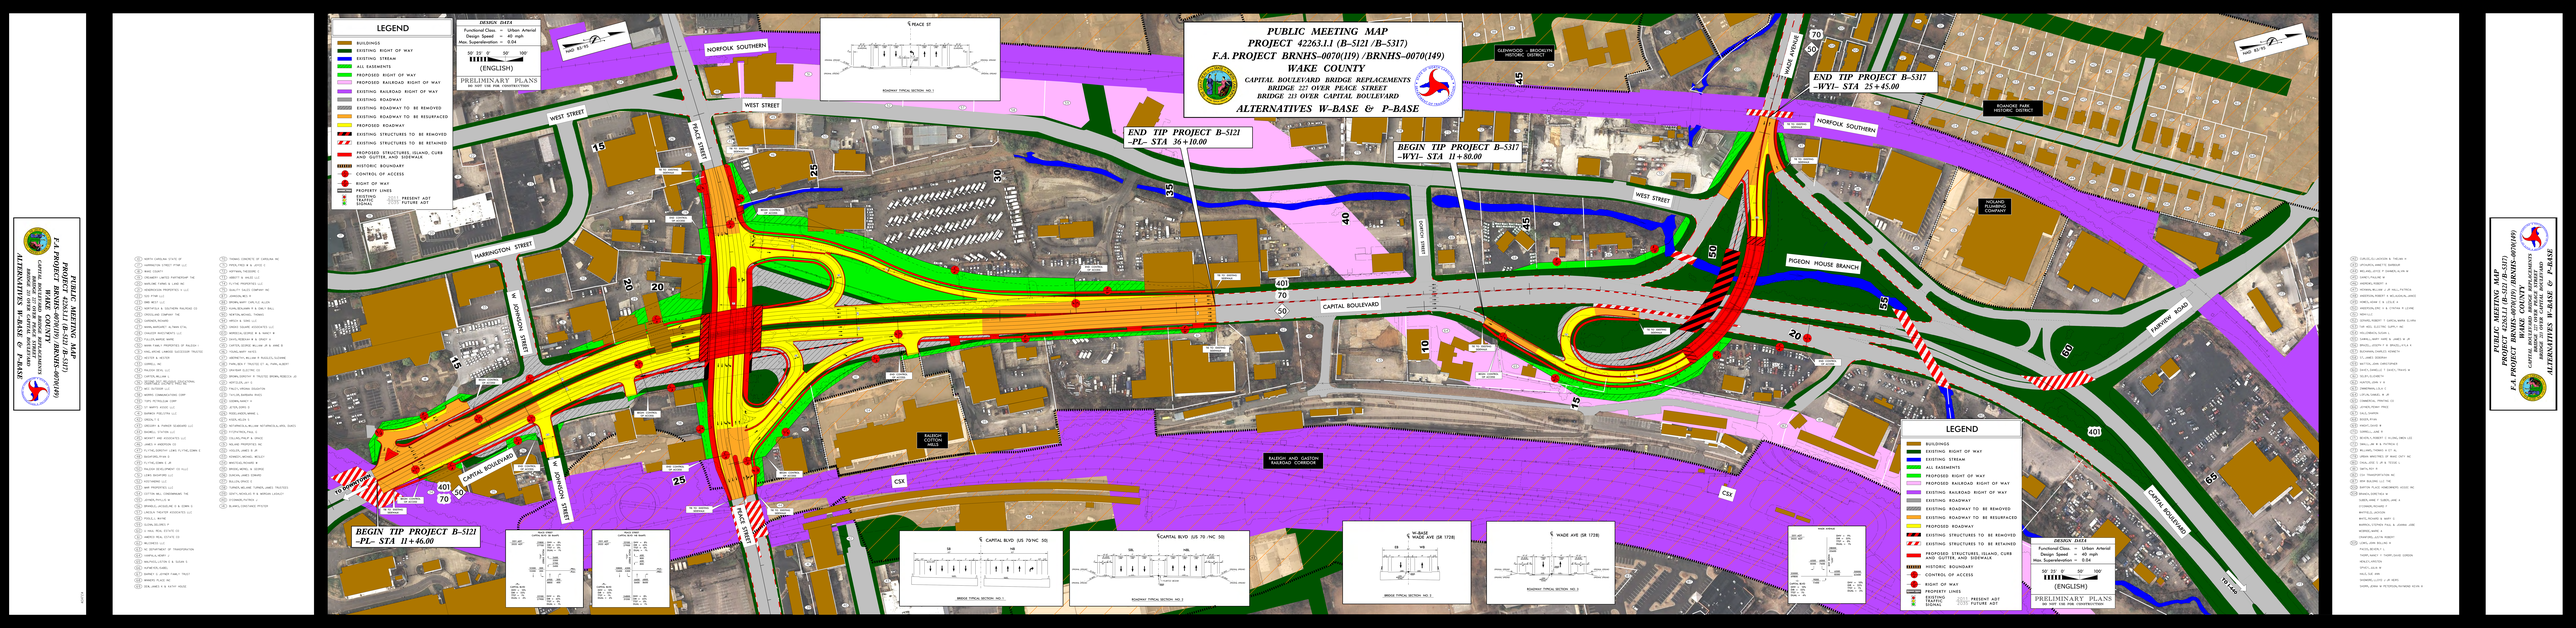
PUBLIC MEETING MAP
PROJECT 42263.1.1 (B-5121 /B-5317)
F.A. PROJECT BRNHS-0070(119) /BRNHS-0070(149)
WAKE COUNTY
CAPITAL BOULEVARD BRIDGE REPLACEMENTS
BRIDGE 227 OVER PEACE STREET
BRIDGE 211 OVER CAPITAL BOULEVARD
ALTERNATIVES W-BASE & P-BASE
LEGEND
BUILDINGS
EXISTING RIGHT OF WAY
EXISTING STREAM
ALL EASEMENTS
PROPOSED RIGHT OF WAY
PROPOSED RAILROAD RIGHT OF WAY
EXISTING RAILROAD RIGHT OF WAY
EXISTING ROADWAY
EXISTING ROADWAY TO BE REMOVED
EXISTING ROADWAY TO BE RESURFACED
PROPOSED ROADWAY
EXISTING STRUCTURES TO BE REMOVED
EXISTING STRUCTURES TO BE RETAINED
PROPOSED STRUCTURES, ISLAND, CURB AND GUTTER, AND SIDEWALK
HISTORIC BOUNDARY
CONTROL OF ACCESS
RIGHT OF WAY
PROPERTY LINES
EXISTING SIGNAL
PRESENT ADT
FUTURE ADT
DESIGN DATA
Functional Class. = Urban Arterial
Design Speed = 45 mph
Max. Superelevation = 0.04
50' 25' 0' 50' 100'
(ENGLISH)
PRELIMINARY PLANS
DO NOT USE FOR CONSTRUCTION
END TIP PROJECT B-5121 -PL- STA 36+10.00
BEGIN TIP PROJECT B-5317 -WYL- STA 11+80.00
END TIP PROJECT B-5317 -WYL- STA 25+45.00
BEGIN TIP PROJECT B-5121 -PL- STA 11+46.00
NORFOLK SOUTHERN
RALEIGH & GASTON RAILROAD CORRIDOR
CSX
RAILROAD SPIKES
GLENWOOD - BROOKLYN HISTORIC DISTRICT
ROANOKE PARK HISTORIC DISTRICT
HOLLAND PLUMBING COMPANY
WEST STREET
HARRINGTON STREET
W. JOHNSON STREET
PEACE STREET
PACE STREET
WADE AVENUE
CAPITAL BOULEVARD
PIGEON HOUSE BRANCH
FAIRVIEW ROAD
SMOKE HOUSE
401
70
50
40
30
25
20
15
10
55
45
65
W-BASE
WADE AVE (SR 1728)
BRIDGE TYPICAL SECTION NO. 1
ROADWAY TYPICAL SECTION NO. 2
ROADWAY TYPICAL SECTION NO. 3
PEACE ST
CAPITAL BLVD (US 70/NC 50)
WADE AVE (SR 1728)
NORTH CAROLINA STATE OF
HARRINGTON STREET PTNP LLC
WAKE COUNTY
CRUMPLER LAND PARTNERSHIP THE
NORLINE TURNS & LAND INC
HENDERSON PROPERTIES V LLC
SIX FIVE LLC
WB WEST LLC
NORTHSIDE & SOUTHERN RAILWAY CO
CAPITAL BOULEVARD THE
LEGGETT RICHARD
MAHN MARGARET ALTMAN ETAL
CHANCEY INVESTMENTS LLC
FULLER MARIE MARIE
MAIN TABLE PROPERTIES OF RALEIGH I
KING ARVAN LAWRENCE SUCCESSOR TRUSTEE
ARMFIELD W ESTATE
PARKER ROBERT C
FALKNOR ERVIL LLC
CAPITAL BLVD NC LLC
TRUSTEES OF CHURCH OF DISCIPLES OF CHRIST
WC OCTOBER LLC
MORRIS COMMUNICATIONS CORP
CITY PETROLEUM CORP
ST MARYS WOOD LLC
CAPITAL BLVD PROPERTIES LLC
PARRILL W
GREGORY & PARKER SUNSHINE LLC
MAXWELL STEVEN LLC
MOONEY AND ASSOCIATES LLC
JAMES A ANDERSON CO
FLYNN, DOROTHY LEWIS TR FLYNN, EDWIN C
SOUTHERLAND RYAN C
FLYNN, EDWIN C JR
FLYNN, DOROTHY LEWIS ET VIR ALS
LEWIS WINIFRED ESTATE
KOCHENOV LLC
MBF PROPERTIES LLC
COTTON MILL CONDOMINIUMS THE
JENKINS, PHYLLIS W
BRANDLE, JACQUELINE B & EDWIN S
LINCOLN THEATER ASSOCIATES LLC
POOLE L WAYNE
POOLE, LAWRENCE L
C WALL REAL ESTATE CO
LIMITED REAL ESTATE CO
RH PARTNERS LLC
NC DEPARTMENT OF TRANSPORTATION
CAPITOL MOBIL LLC
MULTIPLI-CITY R & D SUNN S
WAKE CO GOVT
WAKE COUNTY REAL ESTATE TRUST
BANKS PLACE TR
DTA JAMES R & KATHY HOUSE
TOWNS CONCRETE OF CAROLINA INC
PAVILIONS R & APTS I
HOFFMAN, THEODORE C
ABBOTT & WHITE LLC
FLYTHE PROPERTIES LLC
QUALITY SALES COMPANY NC
JOHNSON, MO. V
BROWN MARY CATHLEEN ALLEN
YUNG BENJAMIN W & ONG Y SHU
MCCOY, ROBERT A JR
MYLES, B. OWEN, LLC
GREEN SQUARE ASSOCIATES LLC
ARMFIELD, GEORGE W & NANCY W
DAVIS, REBEKAH W & ORSO A
CAPITOL GEORGE WILLIAM JR & ANNE D
YOUNG MARY HAYES
ARMFIELD, GEORGE W, RUSSELL SUZANNE
FRANKLIN, FRANCES C & YOUNG ALBERT
HARRINGTON ELIZABETH
BROWN, DOROTHY W TRUSTEE BROWN, REBECCA JO
HEPTULLA, JAY I
TALLEY, VIRGINIA AUGUSTUS
TAYLOR, BARBARA RUSS
COWAN, MARY T
JETER, EARL B
JETER, EARL B (ETAL)
YUEN, HELEN S
MOTSINGER, WILLIAM MOTSINGER, ELIZ. DUKE
FITZPATRICK, PAUL D
COLLINS, PHILIP A. (ETAL)
WILAND PROPERTIES NC
HOLLIS, JAMES E. JR
EDWARDS, MICHAEL WESLEY
BRATTON, THOMAS W
BRATTON, THOMAS W
DAVIS, MR. JAMES EDWARD
BULLEN, GRACE D
TURNER, WILLIAM TURNER, JAMES TRUSTEES
GENTL, NICHOLAS P & MYRIAN LEAVILLY
ECONOMU, PANTELIS
BLANKS, CONSTANCE PITTSTON
CLEVELAND, LEVERSON W THEUMA H
ATTAWAY, ANNETTE BARBAR
BELLAMY, STANLEY P, DIANNE ALAN W
CAREY, WILLIAM W
HOOKINS, ROBERT J
PITTMAN, WILLIAM J JR (ALL ETTES)
ANDERSON, ROBERT W (ELIZABETH, JAMES)
PARKS, DIANE A & STEVE A
CRAWLEY, ANNE V & CARTER R LEWIS
CRAWLEY, ANNE V
COLLINS, DANIEL T, CAROL ANN, CLARK
TAR HEEL ELECTRIC SUPPLY INC
HILL, DEBORAH L
CAROLL, MARY ANNE W, JAMES W JR
BRUCE, JOSEPH T & BRUCE, LILLIE M
BUCHANAN, CHARLES, KENNETH
BRUCE, JOSEPH T
BRUCE, WILLIAM, ANNA MARGARET
DAVIS, DANIELLE T, DAVIS, TRAVIS W
ELLIS, ELIZABETH
KAPLAN, JOHN A
ZIMMERMAN, LILLY C
LEVIN, DANIEL M JR
ZIMMERMAN, TIMOTHY D
JENNEY, PENNY PRICE
JENNEY, PENNY
ROSEN, RYAN
KNIGHT, DAVID W
CARROLL, JANE P
BLOUNT, ROBERT C HLDNG, MBRS, LLC
CAROLL, JAN W & PHYLLIS C
WILLIAMS, THOMAS H ET AL
WILLIAMS, THOMAS W, MARY ANN HC
HALL, LEE T, JR & TRUST I
HALL, LEE T JR
CSX TRANSPORTATION INC
RPK BUILDING LLC THE
RAPTOR REALTY INVESTMENTS, LLC
BRANCH, JUDY REV ▼
HARRIS, MARK T, MARK, ANN S
STONER, RICHARD T
WHITFIELD, JACKSON
WHITE, RICHARD W, MARY S
WHITE, RICHARD W, MARY S
MORRIS, MARK A
STRAWFIELD, JUSTIN ROBERT
CORE, JOHN WILLIAM III
PACIOS, BEATRIZ T
MARTIN, JAMES T + MARY DAVIS GIBSON
WHEELY, KINGTON
WHEELY, KINGTON
SHUMWAY, CLAYTE J JR HEIRS
HARRIS, JOHN W PETERSON, RAYMOND KEVIN H