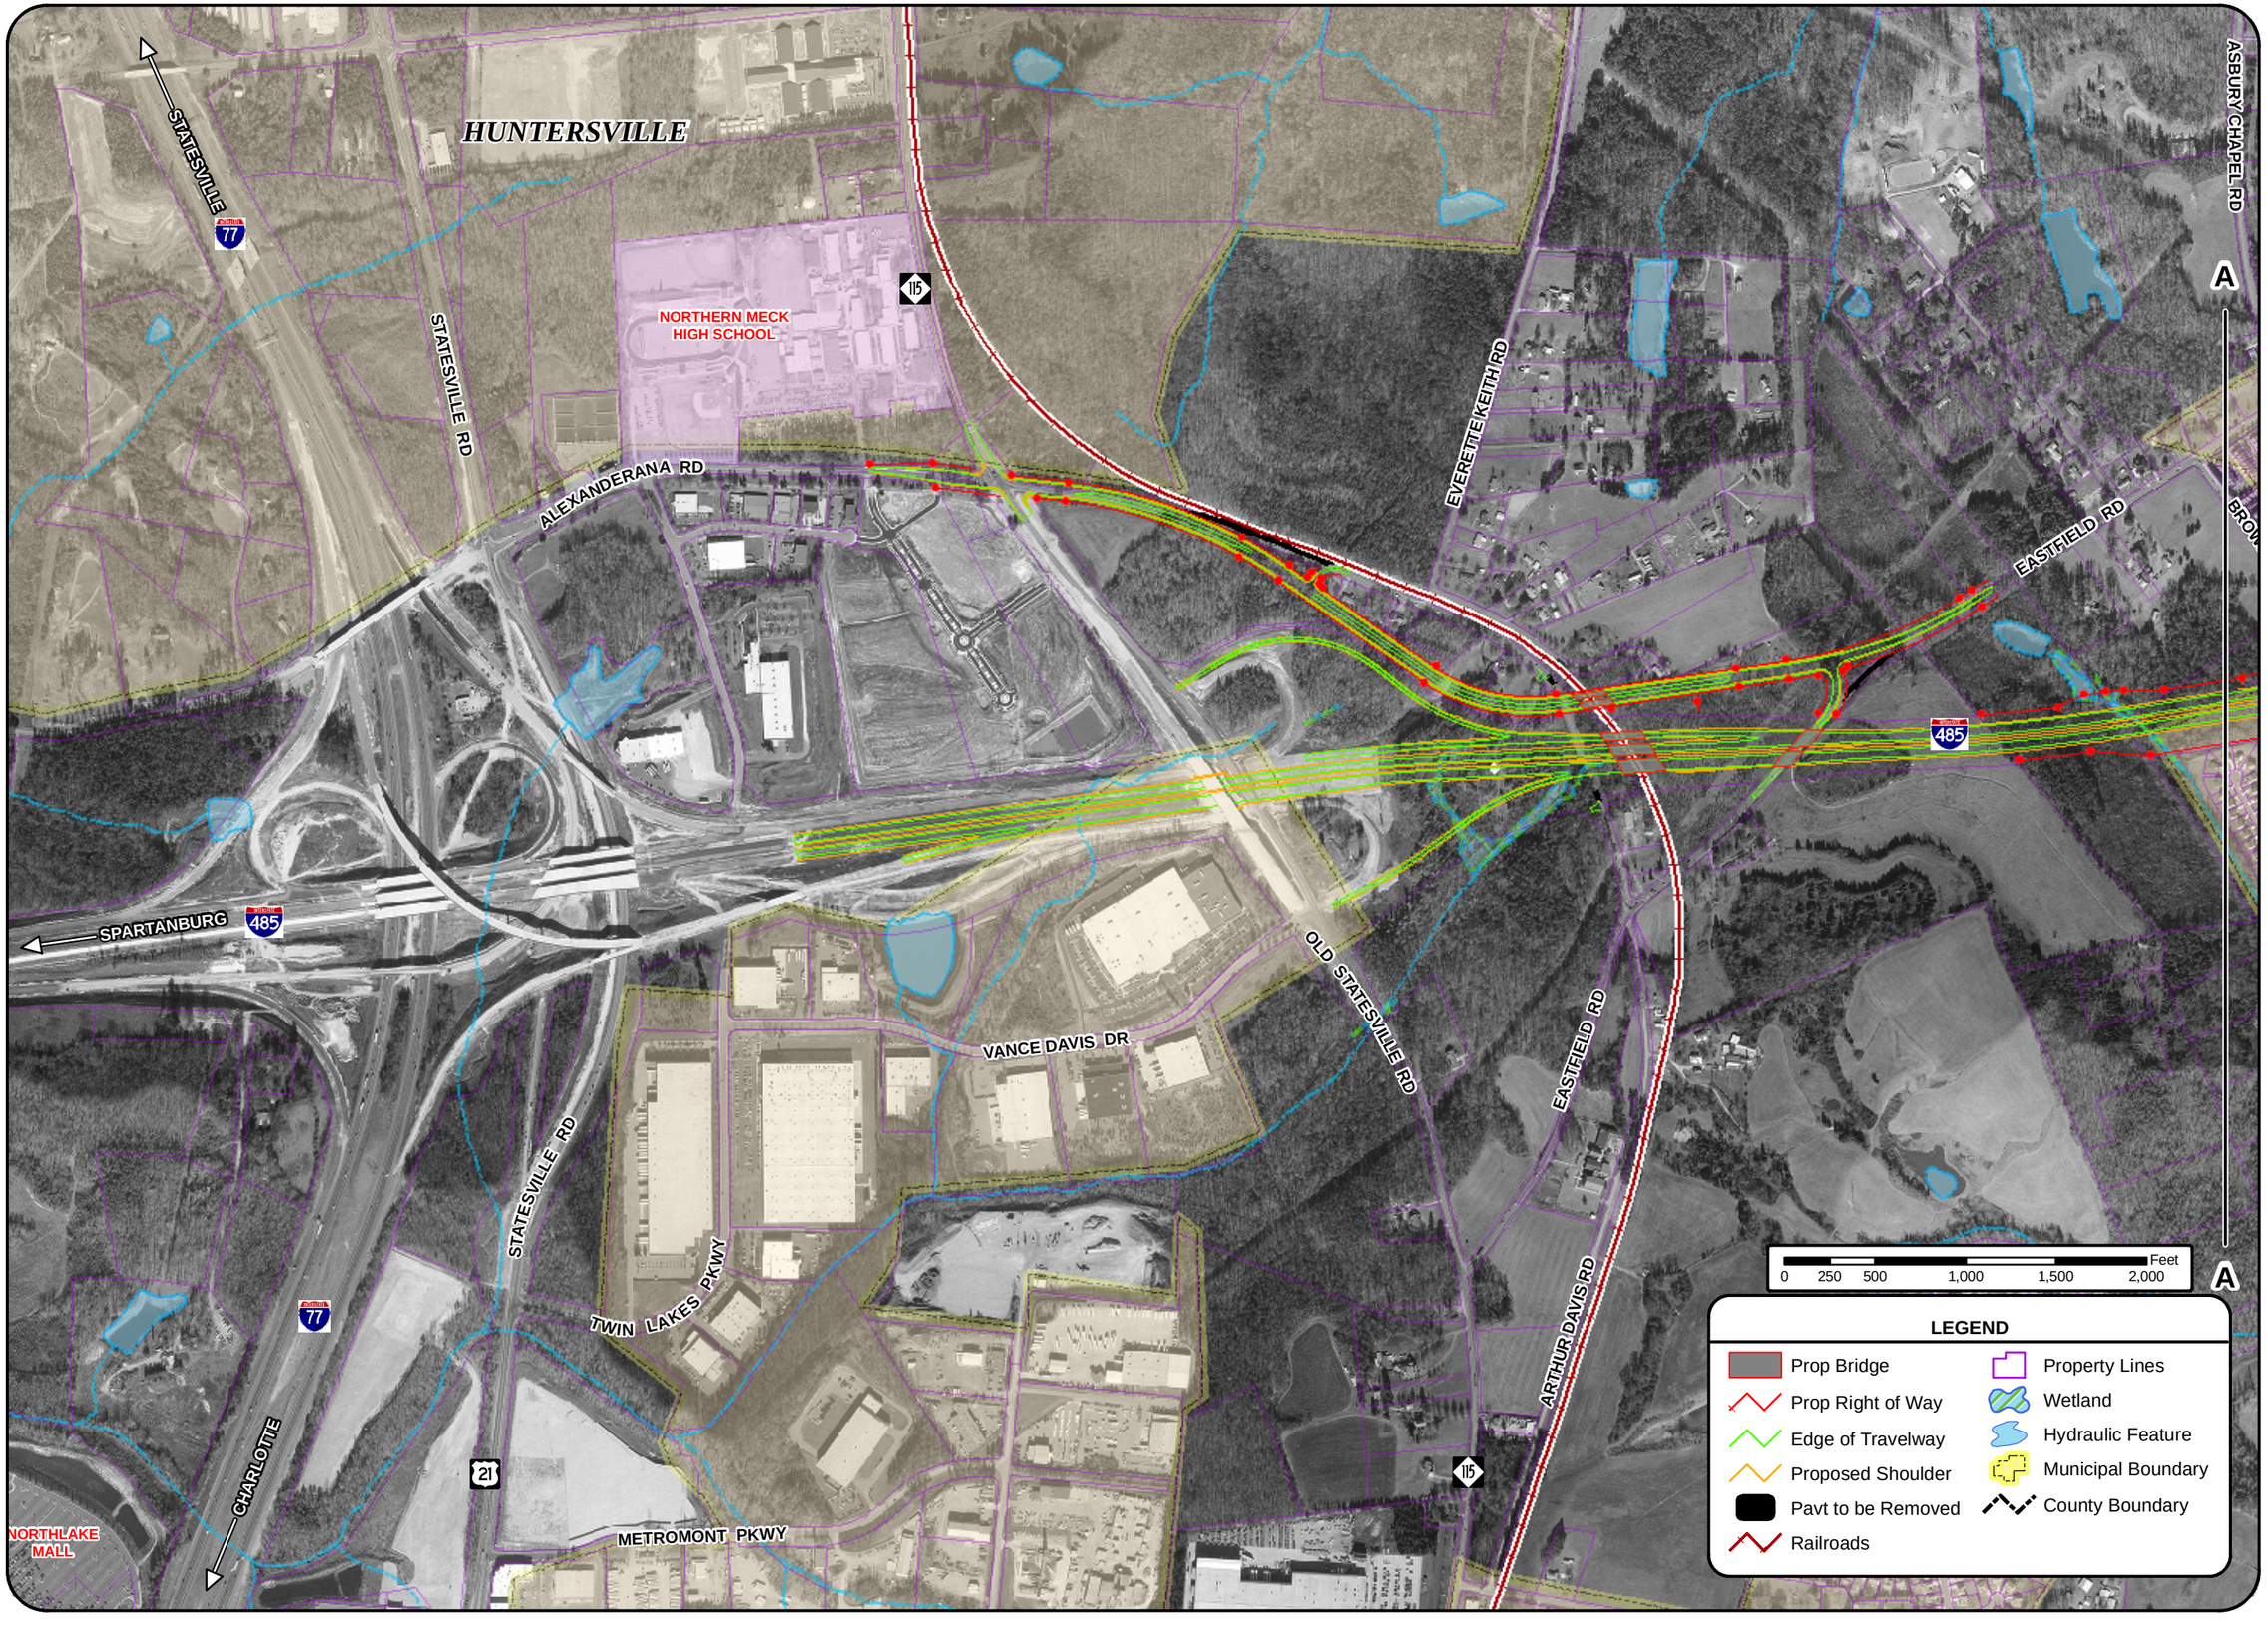


NORTH CAROLINA DEPARTMENT
OF TRANSPORTATION
DIVISION OF HIGHWAYS
PROJECT DEVELOPMENT AND
ENVIRONMENTAL ANALYSIS BRANCH

# I-485 (CHARLOTTE OUTER LOOP)
## 8-LANE FREEWAY ON NEW LOCATION
## FROM NC 115 TO I-85

County:
MECKLENBURG

Div: 10 | TIP# R-2248E

WBS:
34410.1.25

Date:
DECEMBER 2008

**Figure**
**1**

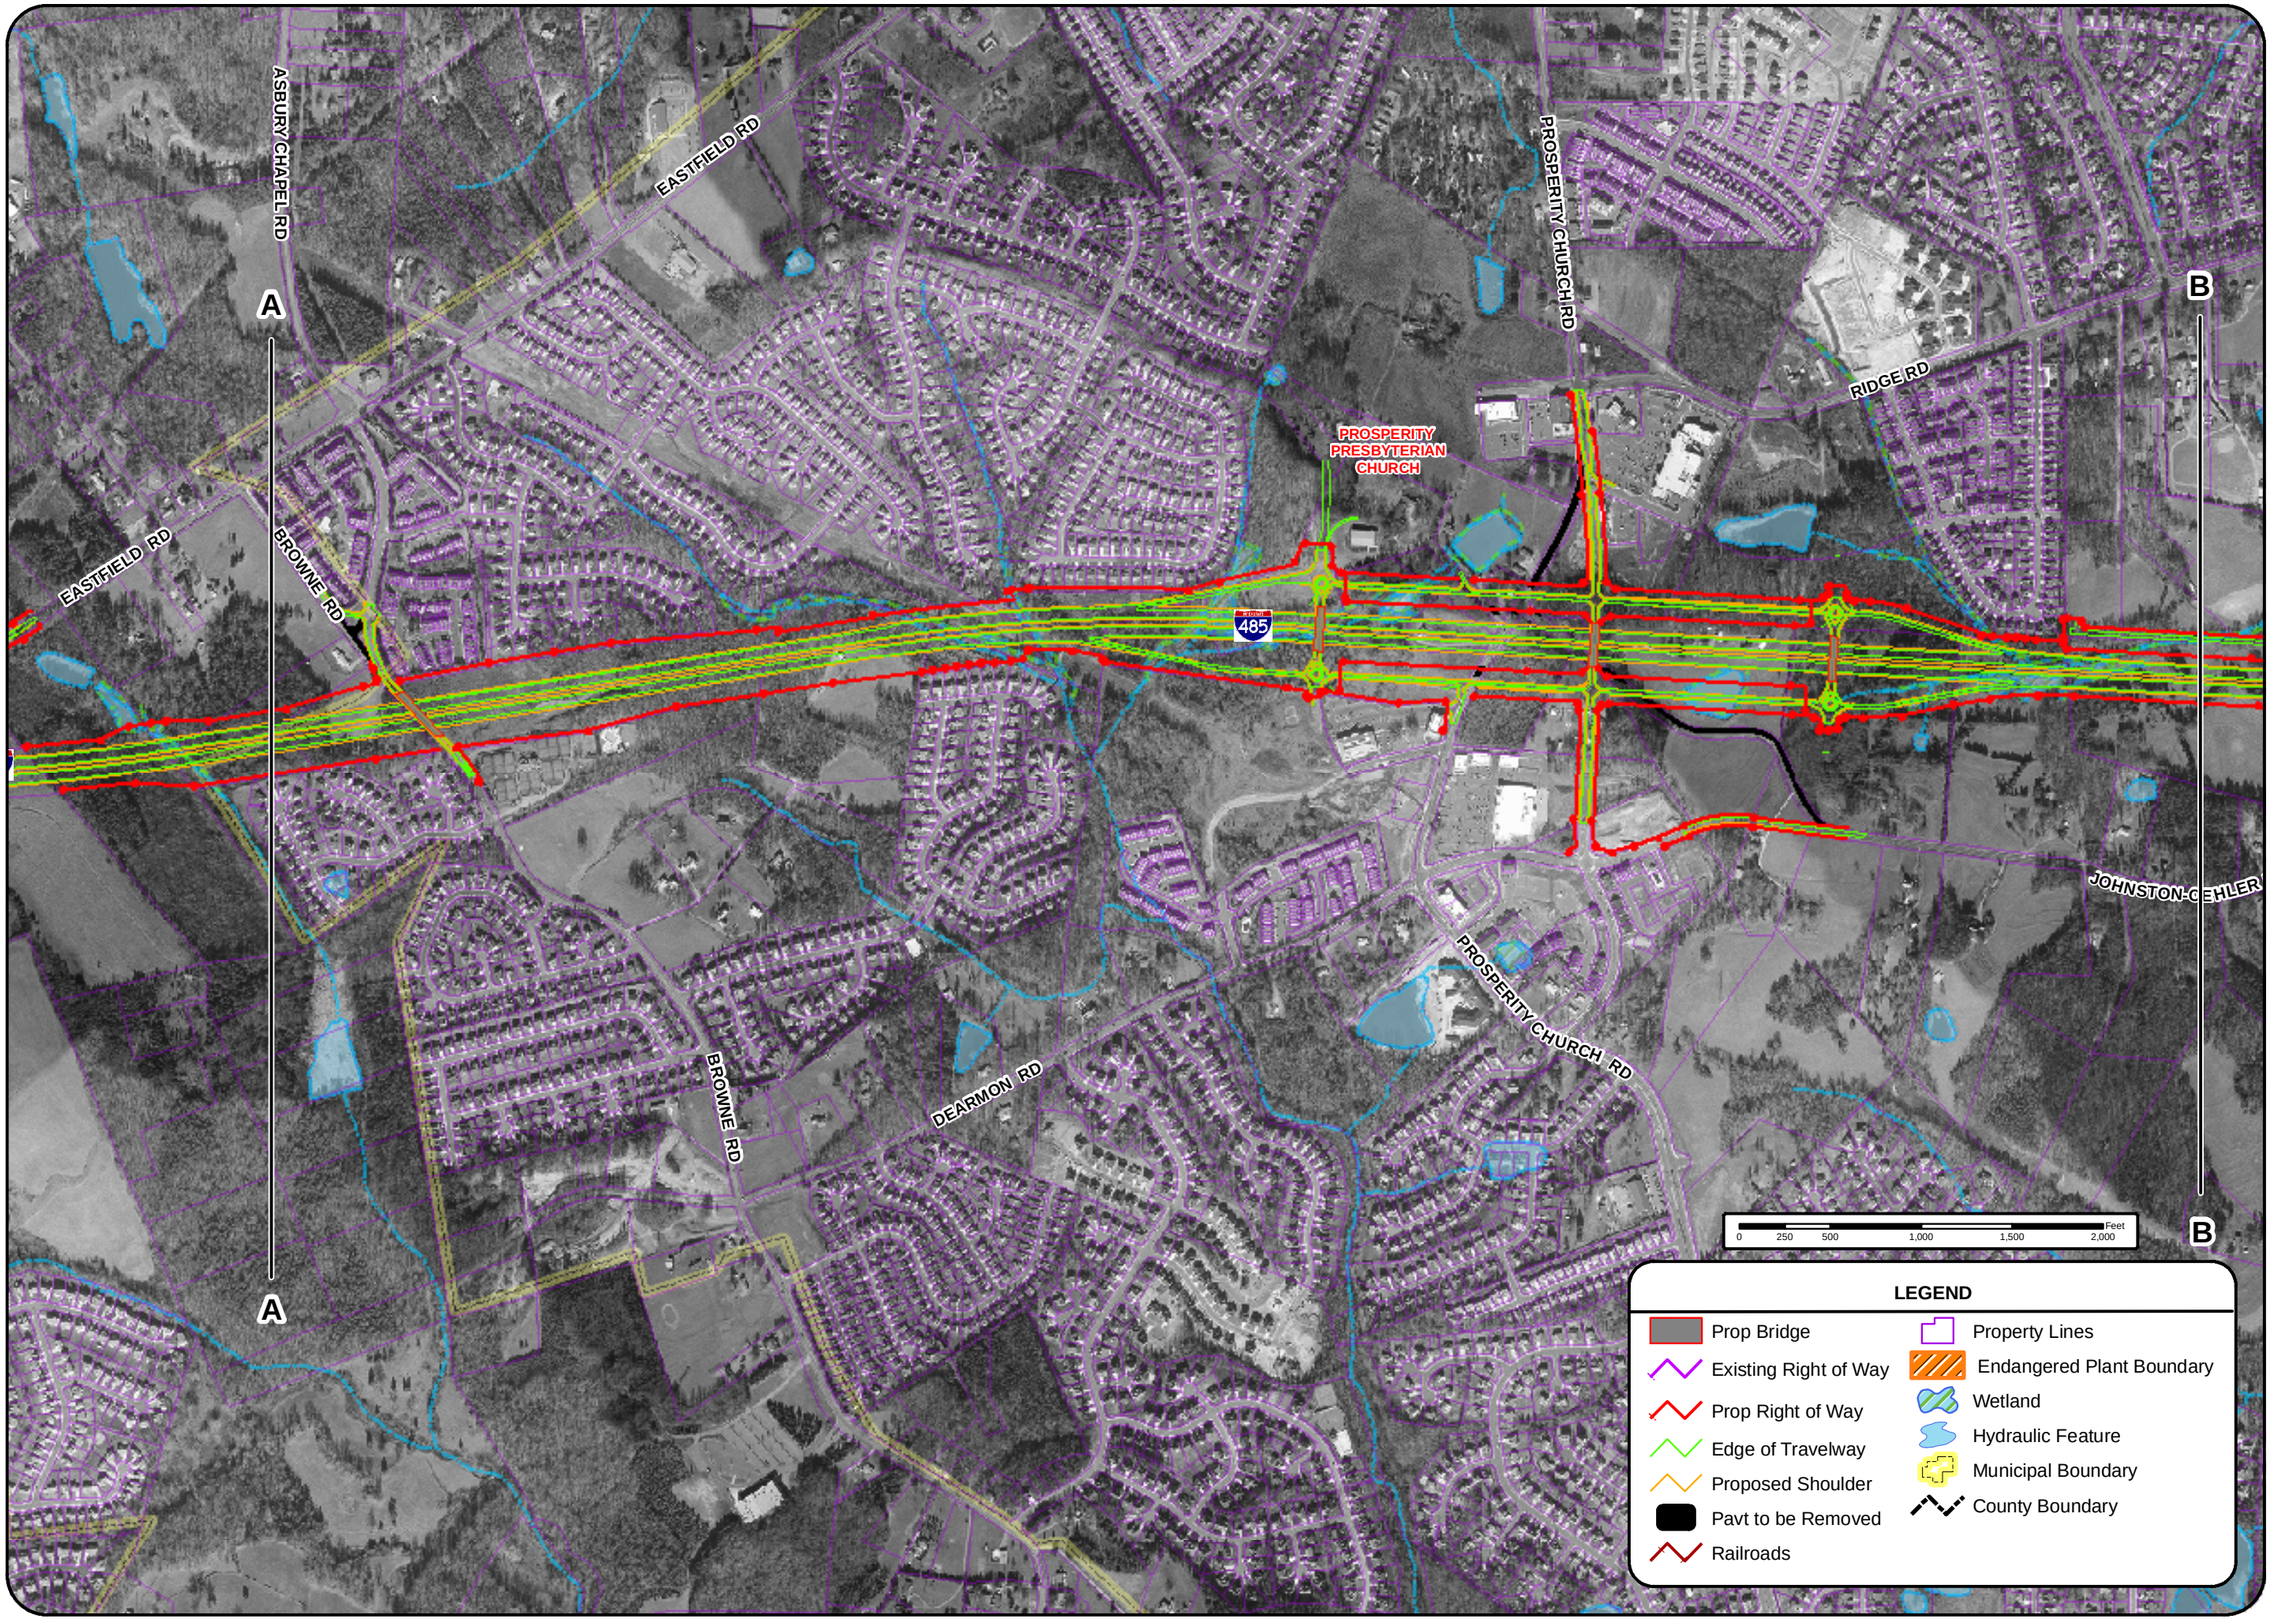


NORTH CAROLINA DEPARTMENT
OF TRANSPORTATION
DIVISION OF HIGHWAYS
PROJECT DEVELOPMENT AND
ENVIRONMENTAL ANALYSIS BRANCH

# I-485 (CHARLOTTE OUTER LOOP)
## 8-LANE FREEWAY ON NEW LOCATION
## FROM NC 115 TO I-85

I

County: MECKLENBURG

Div: 10 | TIP# R-2248E

WBS: 34410.1.25

Date: DECEMBER 2008

**Figure 2**

HIGHLAND CREEK ELEMENTARY SCHOOL

RIDGE RD

MECKLENBURG COUNTY

CABARRUS COUNTY

B

485

JOHNSTON-OEHLER RD

MALLARD CREEK HIGH SCHOOL

BEARD RD

O'DELL SCHOOL RD

HICKORY GROVE BAPTIST CHURCH

C

MALLARD CREEK COMMUNITY PARK

JOHNSTON - OEHLER RD

MALLARD CREEK RD

MALLARD CREEK RD

485

B

C

0 250 500 1,000 1,500 2,000 Feet

**LEGEND**

- Prop Bridge
- Prop Right of Way
- Edge of Travelway
- Proposed Shoulder
- Pavt to be Removed
- Railroads
- Property Lines
- Wetland
- Hydraulic Feature
- Municipal Boundary
- County Boundary

NORTH CAROLINA DEPARTMENT OF TRANSPORTATION
DIVISION OF HIGHWAYS
PROJECT DEVELOPMENT AND ENVIRONMENTAL ANALYSIS BRANCH

# I-485 (CHARLOTTE OUTER LOOP)
## 8-LANE FREEWAY ON NEW LOCATION FROM NC 115 TO I-85

County: MECKLENBURG

Div: 10

TIP# R-2248E

WBS: 34410.1.25

Date: DECEMBER 2008

**Figure 3**

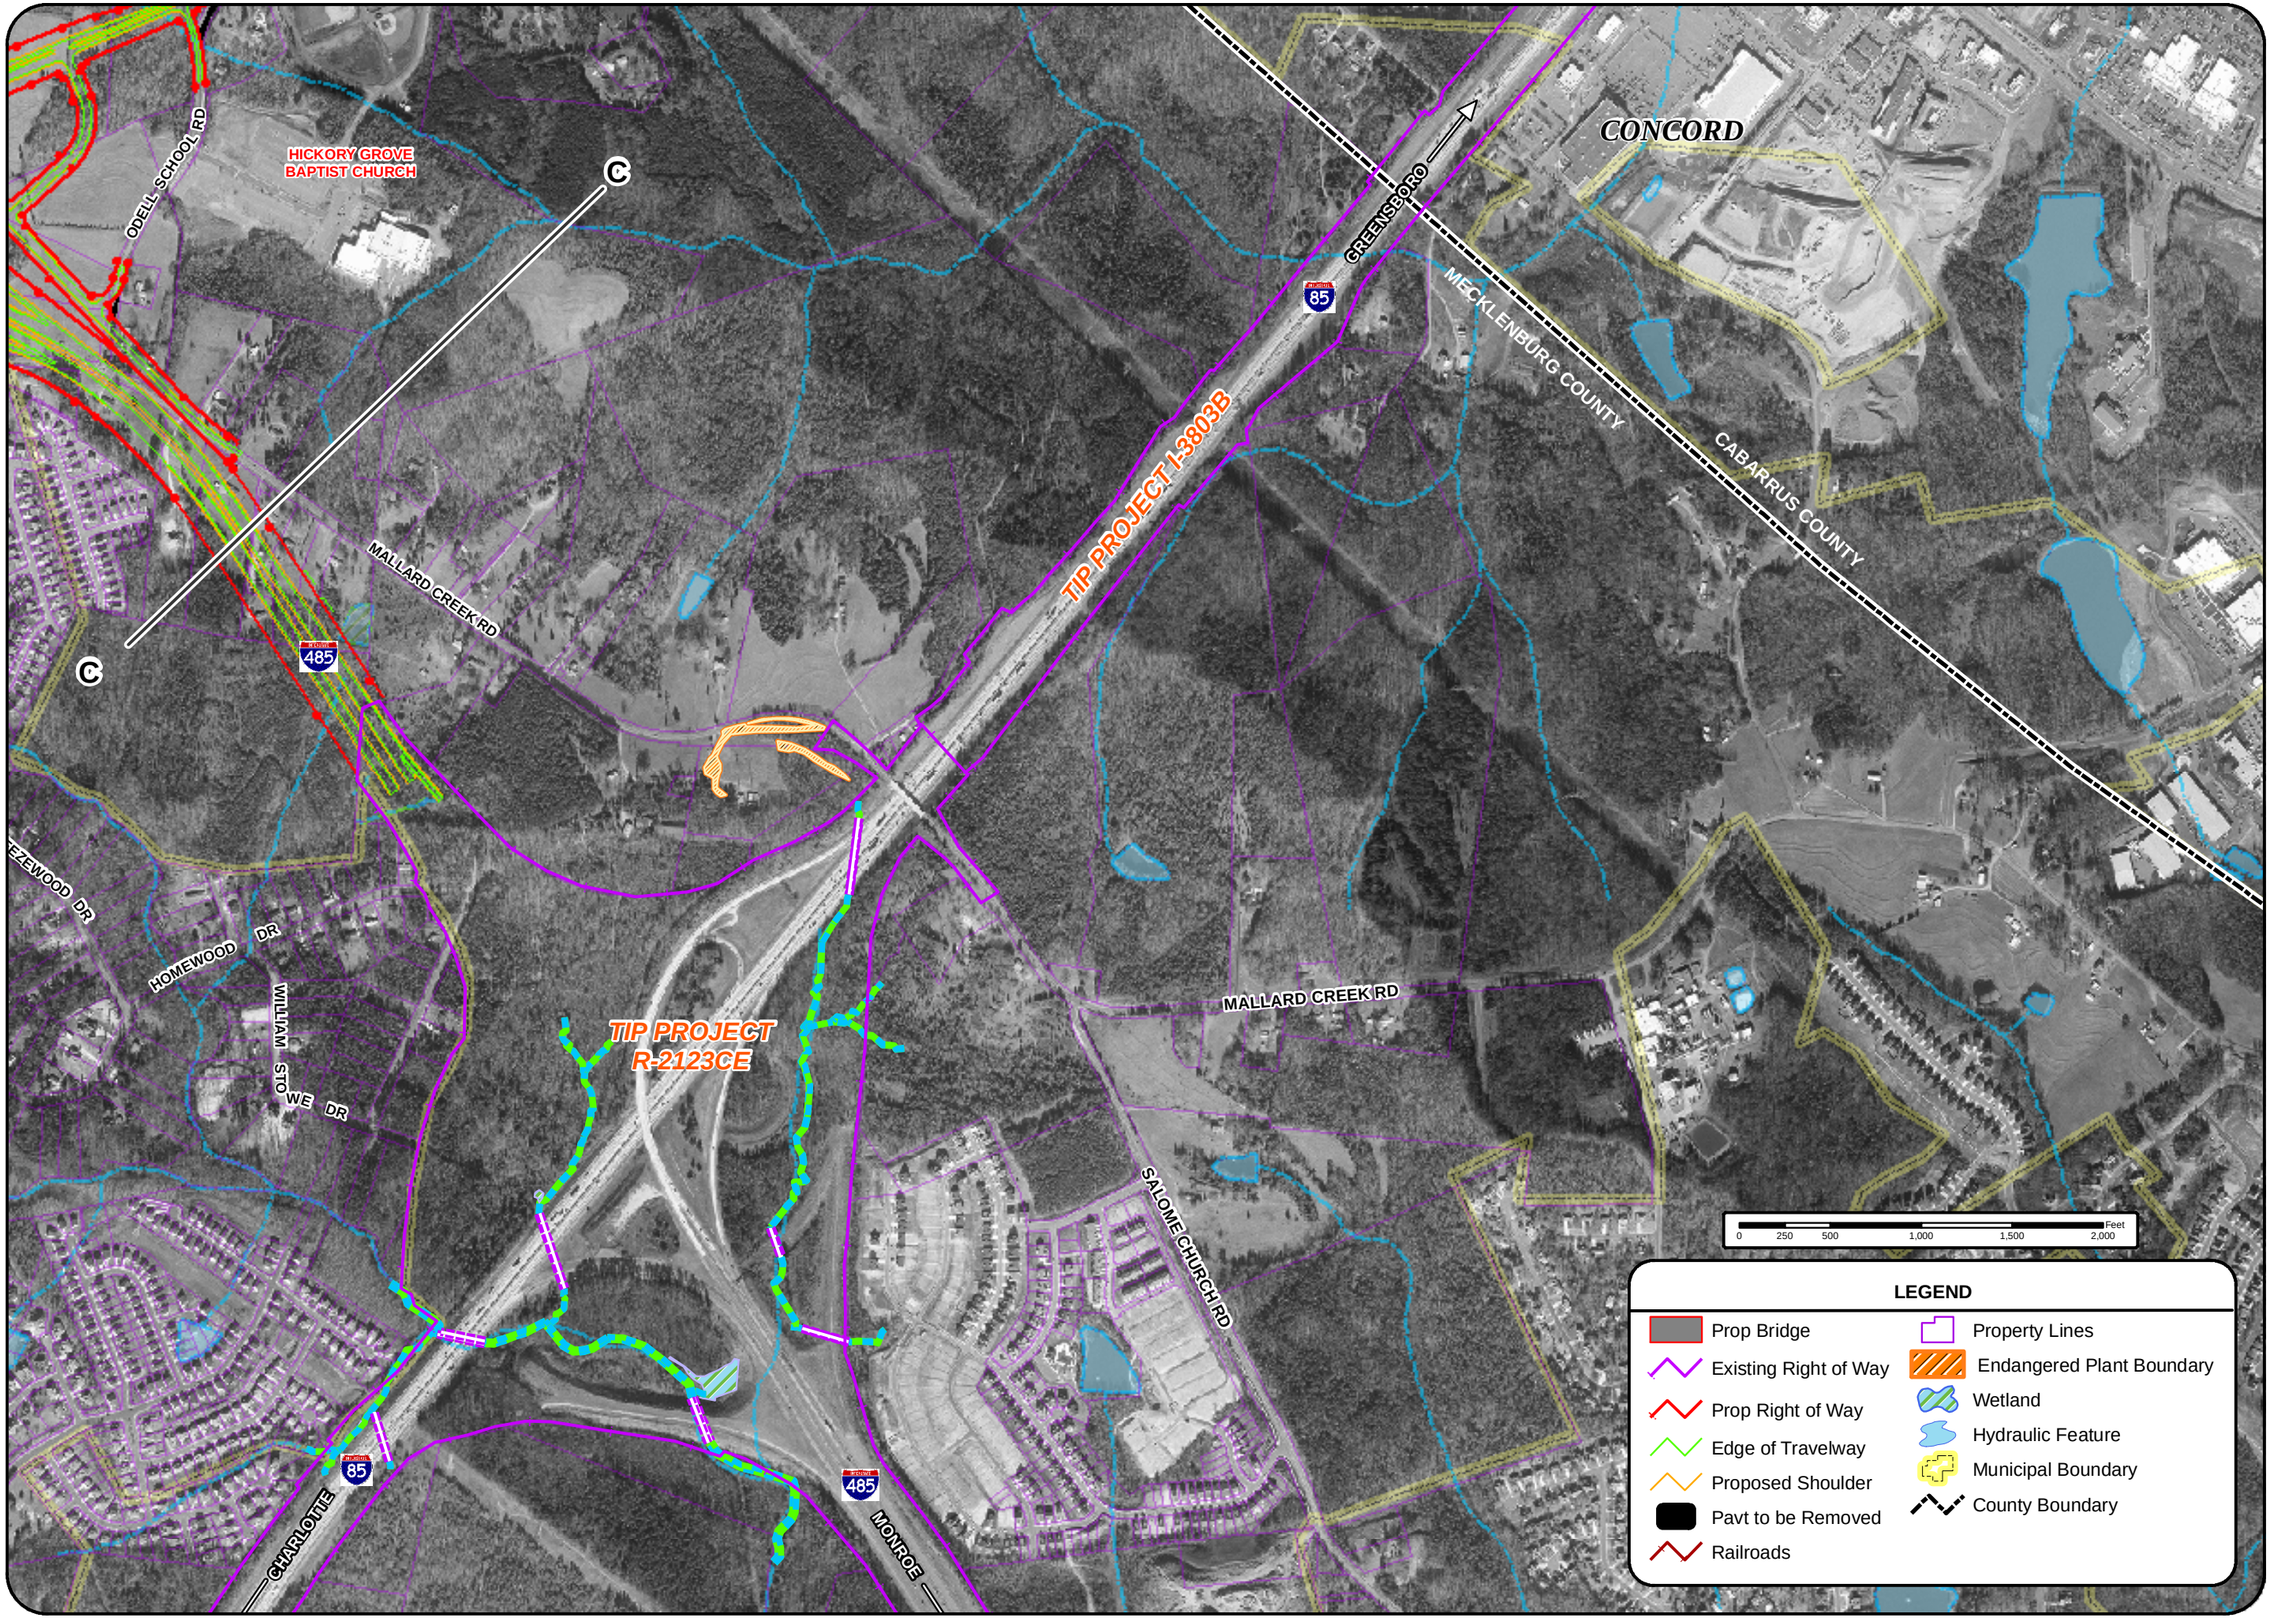


NORTH CAROLINA DEPARTMENT OF TRANSPORTATION
DIVISION OF HIGHWAYS
PROJECT DEVELOPMENT AND ENVIRONMENTAL ANALYSIS BRANCH

# I-485 (CHARLOTTE OUTER LOOP)
## 8-LANE FREEWAY ON NEW LOCATION
## FROM NC 115 TO I-85

County: MECKLENBURG

Div: 10 | TIP# R-2248E

WBS: 34410.1.25

Date: DECEMBER 2008

**Figure**

**4**