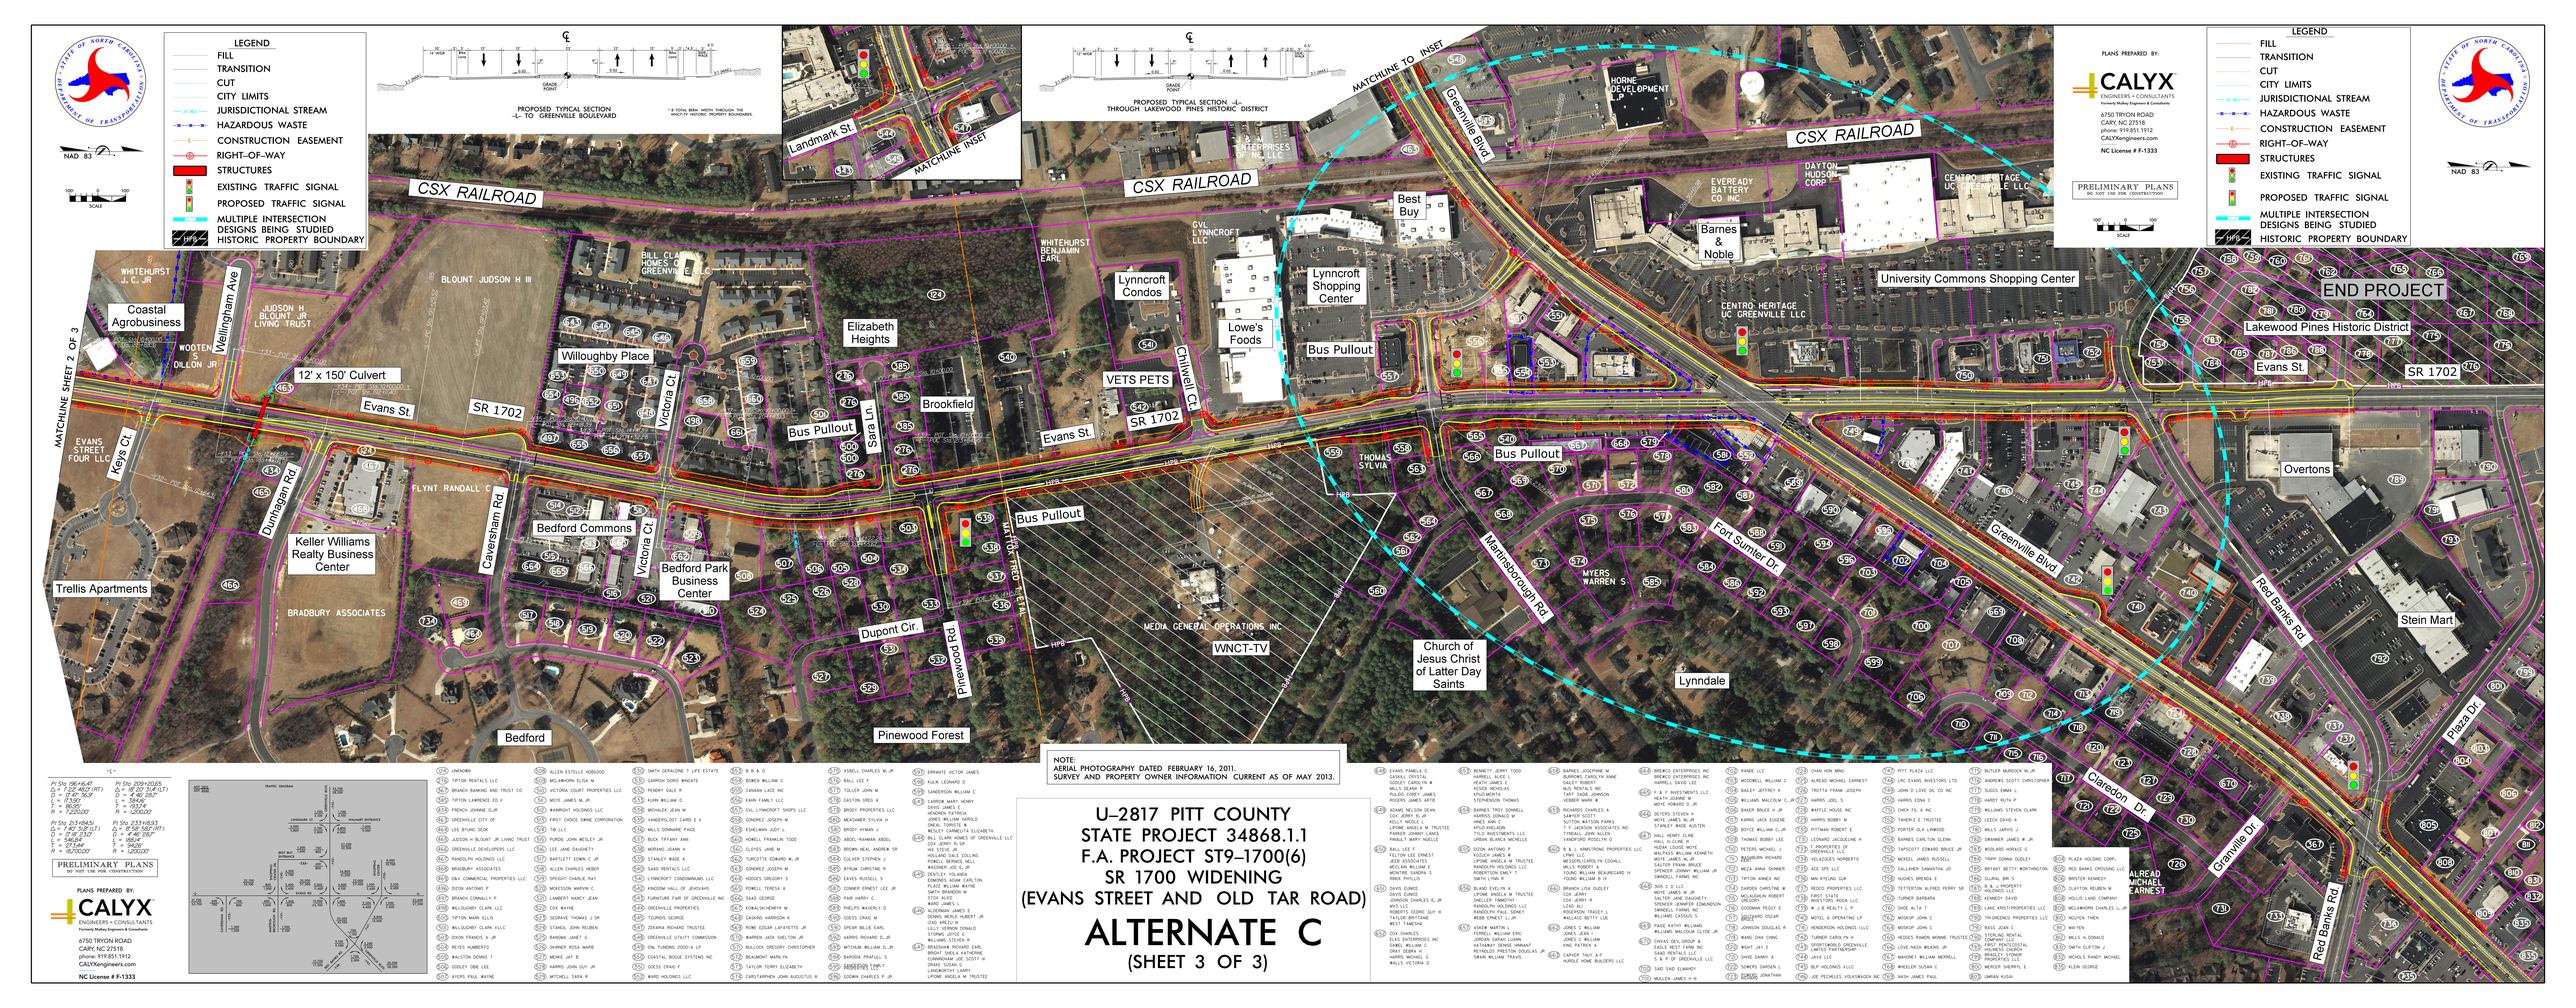
LEGEND
FILL
TRANSITION
CUT
CITY LIMITS
JURISDICTIONAL STREAM
HAZARDOUS WASTE
CONSTRUCTION EASEMENT
RIGHT-OF-WAY
STRUCTURES
EXISTING TRAFFIC SIGNAL
PROPOSED TRAFFIC SIGNAL
MULTIPLE INTERSECTION DESIGNS BEING STUDIED
HISTORIC PROPERTY BOUNDARY
NAD 83
SCALE
PROPOSED TYPICAL SECTION -L- TO GREENVILLE BOULEVARD
* TOTAL BERM WIDTH THROUGH THE WNCT-TV HISTORIC PROPERTY BOUNDARIES.
PROPOSED TYPICAL SECTION -L- THROUGH LAKEWOOD PINES HISTORIC DISTRICT
MATCHLINE TO INSET
MATCHLINE INSET
MATCHLINE SHEET 2 OF 3
CSX RAILROAD
Greenville Blvd
Landmark St.
HORNE DEVELOPMENT LP
EVEREADY BATTERY CO INC
DAYTON HUDSON CORP.
CENTRO HERITAGE UC GREENVILLE LLC
Barnes & Noble
Best Buy
Lynncroft Shopping Center
University Commons Shopping Center
END PROJECT
Lakewood Pines Historic District
Evans St.
SR 1702
WHITEHURST J. C. JR
Coastal Agrobusiness
WOOTEN & DILLON JR
JUDSON H BLOUNT JR LIVING TRUST
Wellingham Ave
BLOUNT JUDSON H III
BILL CLARK HOMES OF GREENVILLE LLC
Willoughby Place
Victoria Ct
12' x 150' Culvert
Elizabeth Heights
Sara Ln
Brookfield
Lynncroft Condos
GVL LYNNCROFT LLC
Lowe's Foods
Chilwell Ct
VETS PETS
Bus Pullout
EVANS STREET FOUR LLC
Keys Ct
Dunhagan Rd
FLYNT RANDALL C
Keller Williams Realty Business Center
Trellis Apartments
BRADBURY ASSOCIATES
Cavershan Rd
Bedford Commons
Bedford Park Business Center
Victoria Ct
Dupont Cir.
Pinewood Rd
Bedford
Pinewood Forest
MATTIE FRED TERRY
MEDIA GENERAL OPERATIONS INC
WNCT-TV
THOMAS SYLVIA
Martinsborough Rd
Church of Jesus Christ of Latter Day Saints
Fort Sumter Dr.
MYERS WARREN S
Lynndale
Overtons
Stein Mart
Red Banks Rd
Greenville Blvd
Plaza Dr.
Claredon Dr.
Greenville Dr.
RAILROAD MICHAEL CARNEST
Pi Sta 06+16.47
Δ1 = 7.52' 40.0' (RT)
D = 7.47° 30.0'
L = 17.90
T = 8.96
R = 1,225.00'
Pi Sta 11+14.53
Δ1 = 1.40' 3.28' (LT)
D = 1.40° 3.28'
L = 27.54
T = 13.77
R = 4,070.00'
Pi Sta 20+20.65
Δ = 16° 20' 5.4" (LT)
D = 4° 46' 28.0"
L = 594.96
T = 300.00
R = 1,200.00'
Pi Sta 23+33.53
Δ = 8° 58' 58" (RT)
D = 4° 46' 28.0"
L = 594.96
T = 298.00
R = 1,200.00'
PRELIMINARY PLANS
DO NOT USE FOR CONSTRUCTION
PLANS PREPARED BY:
CALYX
ENGINEERS + CONSULTANTS
Formerly Mulkey Engineers & Consultants
6750 TRYON ROAD
CARY, NC 27518
phone: 919.851.1912
CALYXengineers.com
NC License # F-1333
NOTE:
AERIAL PHOTOGRAPHY DATED FEBRUARY 16, 2011.
SURVEY AND PROPERTY OWNER INFORMATION CURRENT AS OF MAY 2013.
U-2817 PITT COUNTY
STATE PROJECT 34868.1.1
F.A. PROJECT ST9-1700(6)
SR 1700 WIDENING
(EVANS STREET AND OLD TAR ROAD)
ALTERNATE C
(SHEET 3 OF 3)