CORRIDOR DESIGN PUBLIC HEARING MAP

GASTON EAST-WEST CONNECTOR

STIP NO. U-3321

GASTON AND MECKLENBURG COUNTIES

APRIL 24, 2009

NORTH CAROLINA Turnpike Authority

STATE OF NORTH CAROLINA DEPARTMENT OF TRANSPORTATION

CENTRAL AREA MAP 1 of 4

DETAILED STUDY ALTERNATIVES 64 & 68

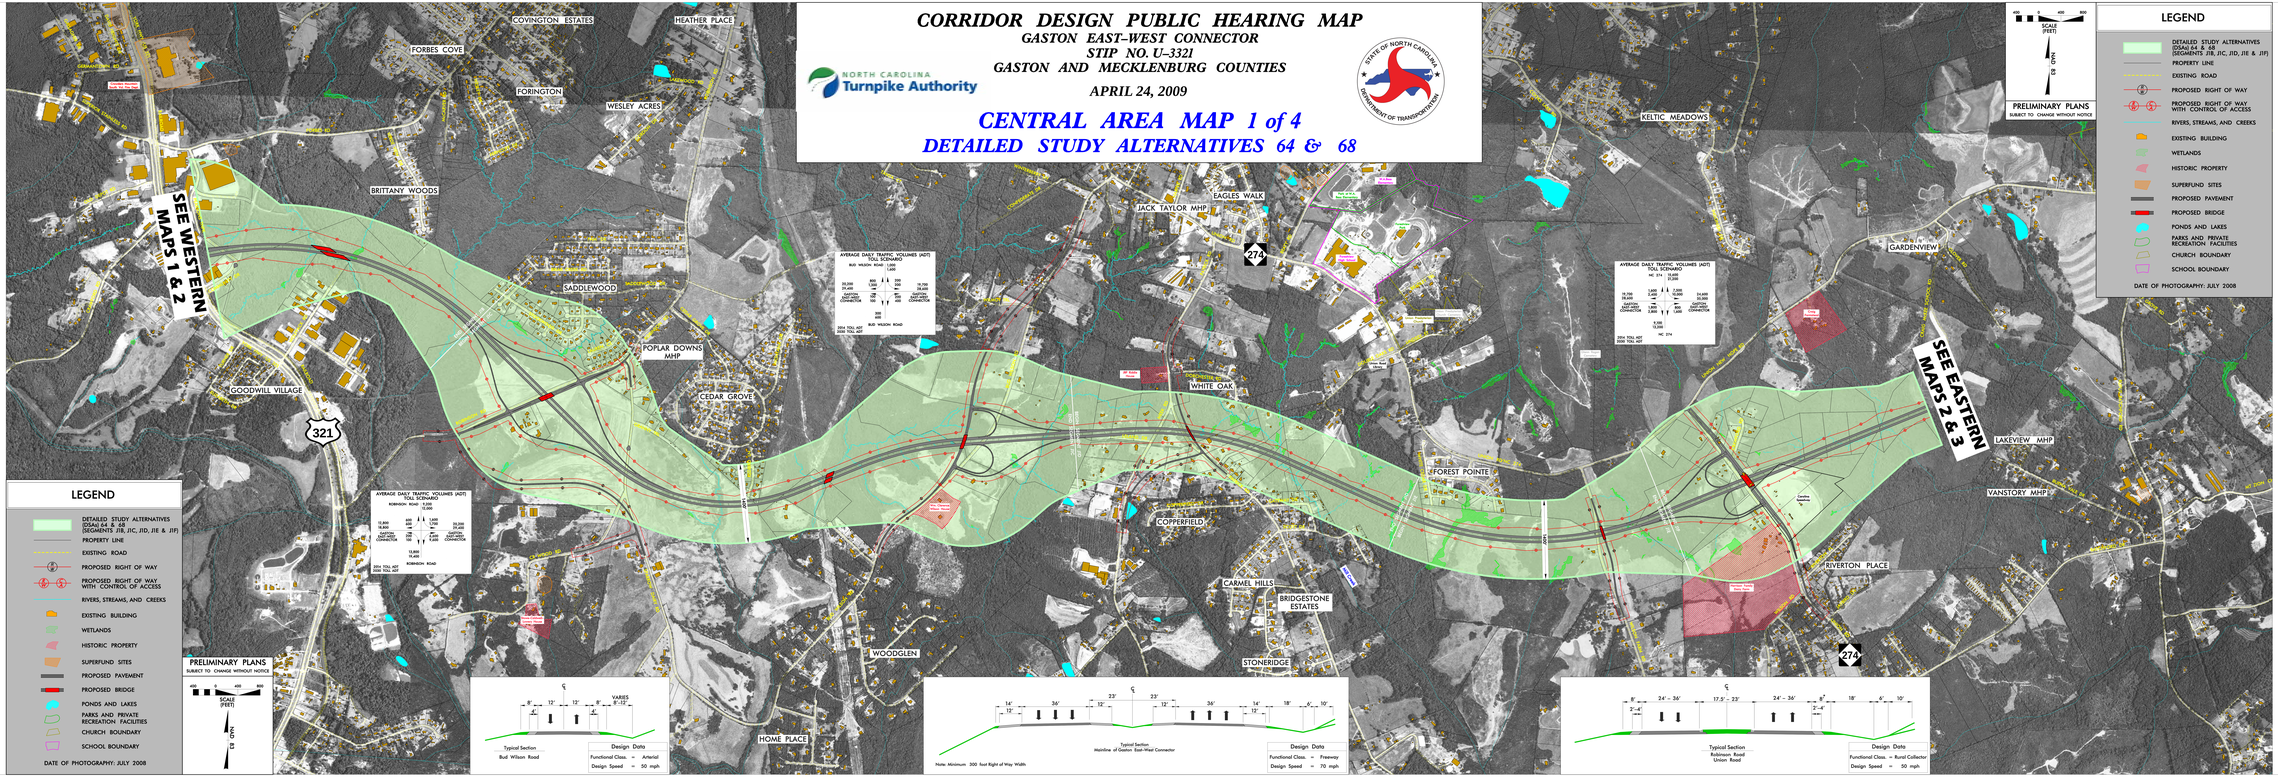

LEGEND

- DETAILED STUDY ALTERNATIVES (DSAs) 64 & 68 (SEGMENTS JIB, JIC, JID, JIE & JIF)
- PROPERTY LINE
- EXISTING ROAD
- PROPOSED RIGHT OF WAY
- PROPOSED RIGHT OF WAY WITH CONTROL OF ACCESS
- RIVERS, STREAMS, AND CREEKS
- EXISTING BUILDING
- WETLANDS
- HISTORIC PROPERTY
- SUPERFUND SITES
- PROPOSED PAVEMENT
- PROPOSED BRIDGE
- PONDS AND LAKES
- PARKS AND PRIVATE RECREATION FACILITIES
- CHURCH BOUNDARY
- SCHOOL BOUNDARY

DATE OF PHOTOGRAPHY: JULY 2008

CORRIDOR DESIGN PUBLIC HEARING MAP
GASTON EAST-WEST CONNECTOR
GASTON AND MECKLENBURG COUNTIES
CENTRAL AREA MAP 1
DETAILED STUDY ALTERNATIVES 64 & 68