CORRIDOR DESIGN PUBLIC HEARING MAP

GASTON EAST–WEST CONNECTOR
STIP NO. U–3321
GASTON AND MECKLENBURG COUNTIES

APRIL 24, 2009

NORTH CAROLINA Turnpike Authority

STATE OF NORTH CAROLINA DEPARTMENT OF TRANSPORTATION

CENTRAL AREA MAP 3 of 4

DETAILED STUDY ALTERNATIVES 5, 9, 23, 27, 77 & 81

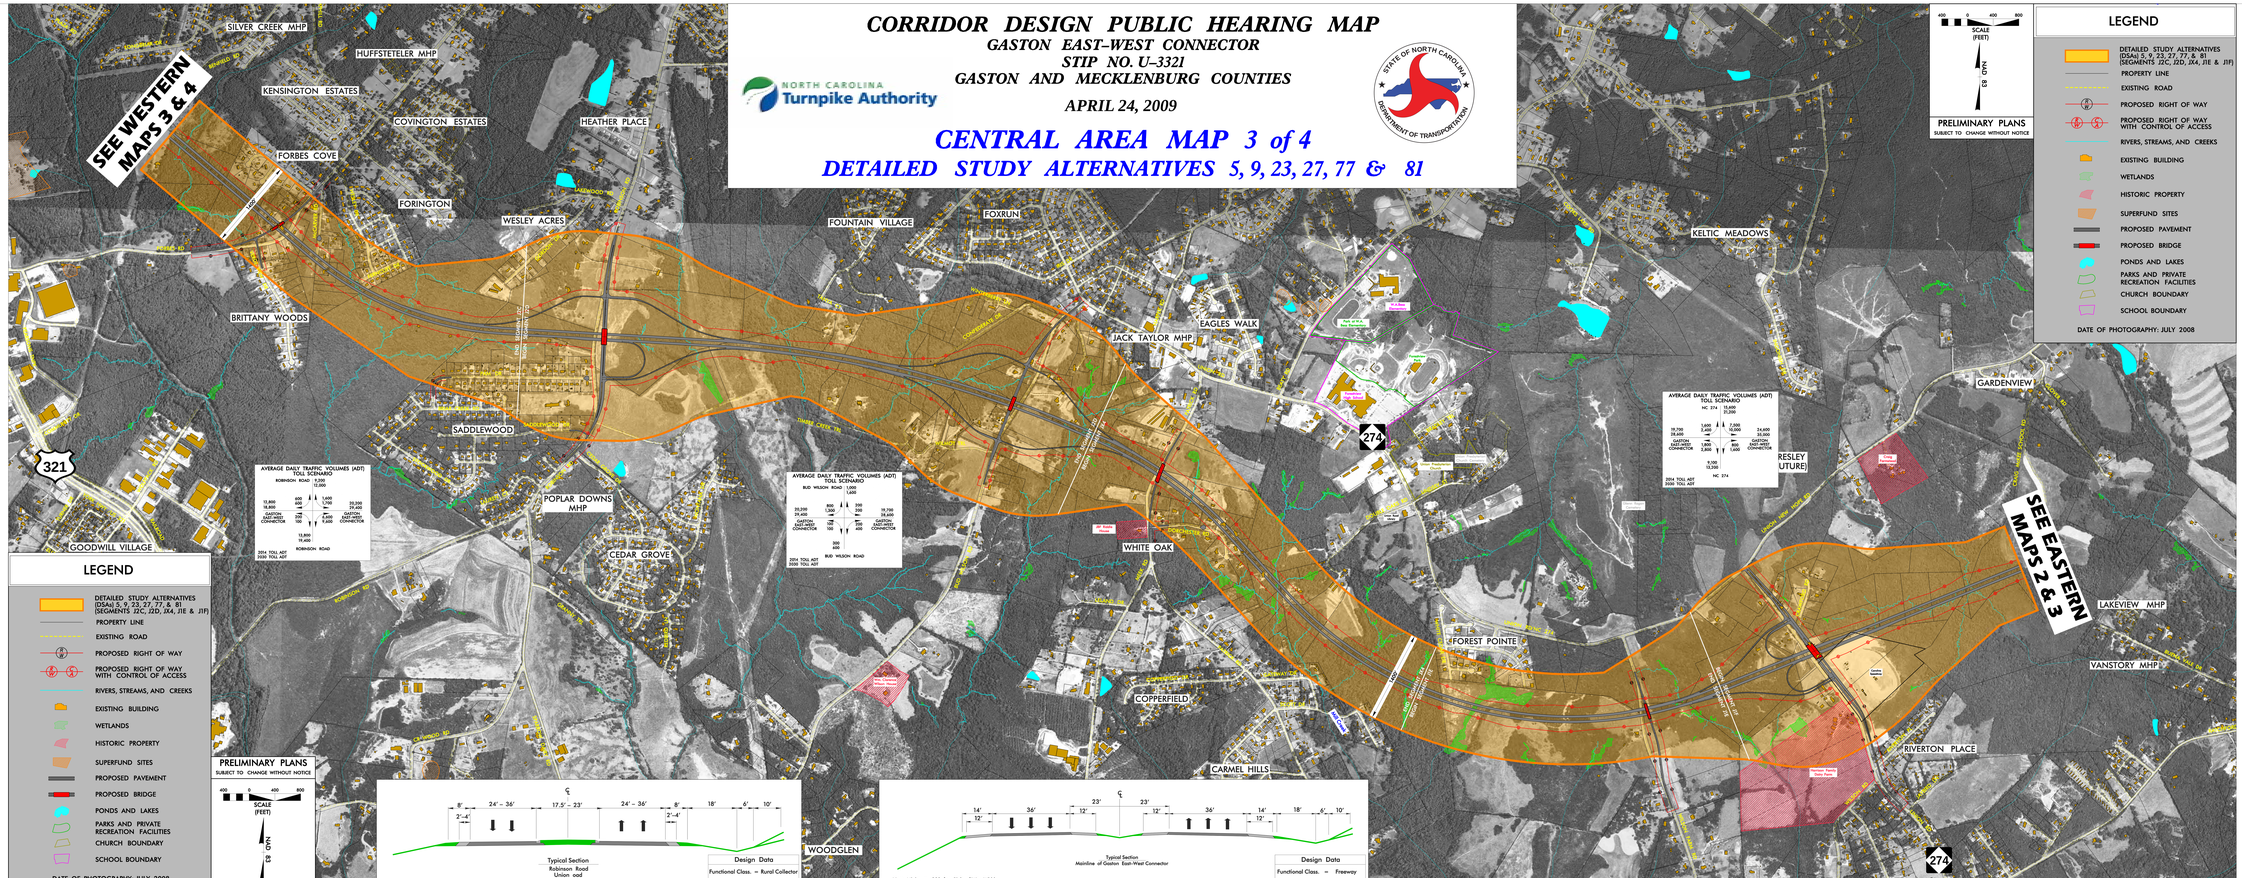

LEGEND

- DETAILED STUDY ALTERNATIVES (DSAs) 5, 9, 23, 27, 77, & 81 (SEGMENTS 22C, 22D, 30A, 31E & 31F)
- PROPERTY LINE
- EXISTING ROAD
- PROPOSED RIGHT OF WAY
- PROPOSED RIGHT OF WAY WITH CONTROL OF ACCESS
- RIVERS, STREAMS, AND CREEKS
- EXISTING BUILDING
- WETLANDS
- HISTORIC PROPERTY
- SUPERFUND SITES
- PROPOSED PAVEMENT
- PROPOSED BRIDGE
- PONDS AND LAKES
- PARKS AND PRIVATE RECREATION FACILITIES
- CHURCH BOUNDARY
- SCHOOL BOUNDARY

DATE OF PHOTOGRAPHY: JULY 2008

PRELIMINARY PLANS
SUBJECT TO CHANGE WITHOUT NOTICE

SCALE (FEET)
400 0 400 800

CORRIDOR DESIGN PUBLIC HEARING MAP
GASTON EAST–WEST CONNECTOR
STIP NO. U–3321
GASTON AND MECKLENBURG COUNTIES
APRIL 24, 2009
CENTRAL AREA MAP 3
DETAILED STUDY ALTERNATIVES 5, 9, 23, 27, 77 & 81