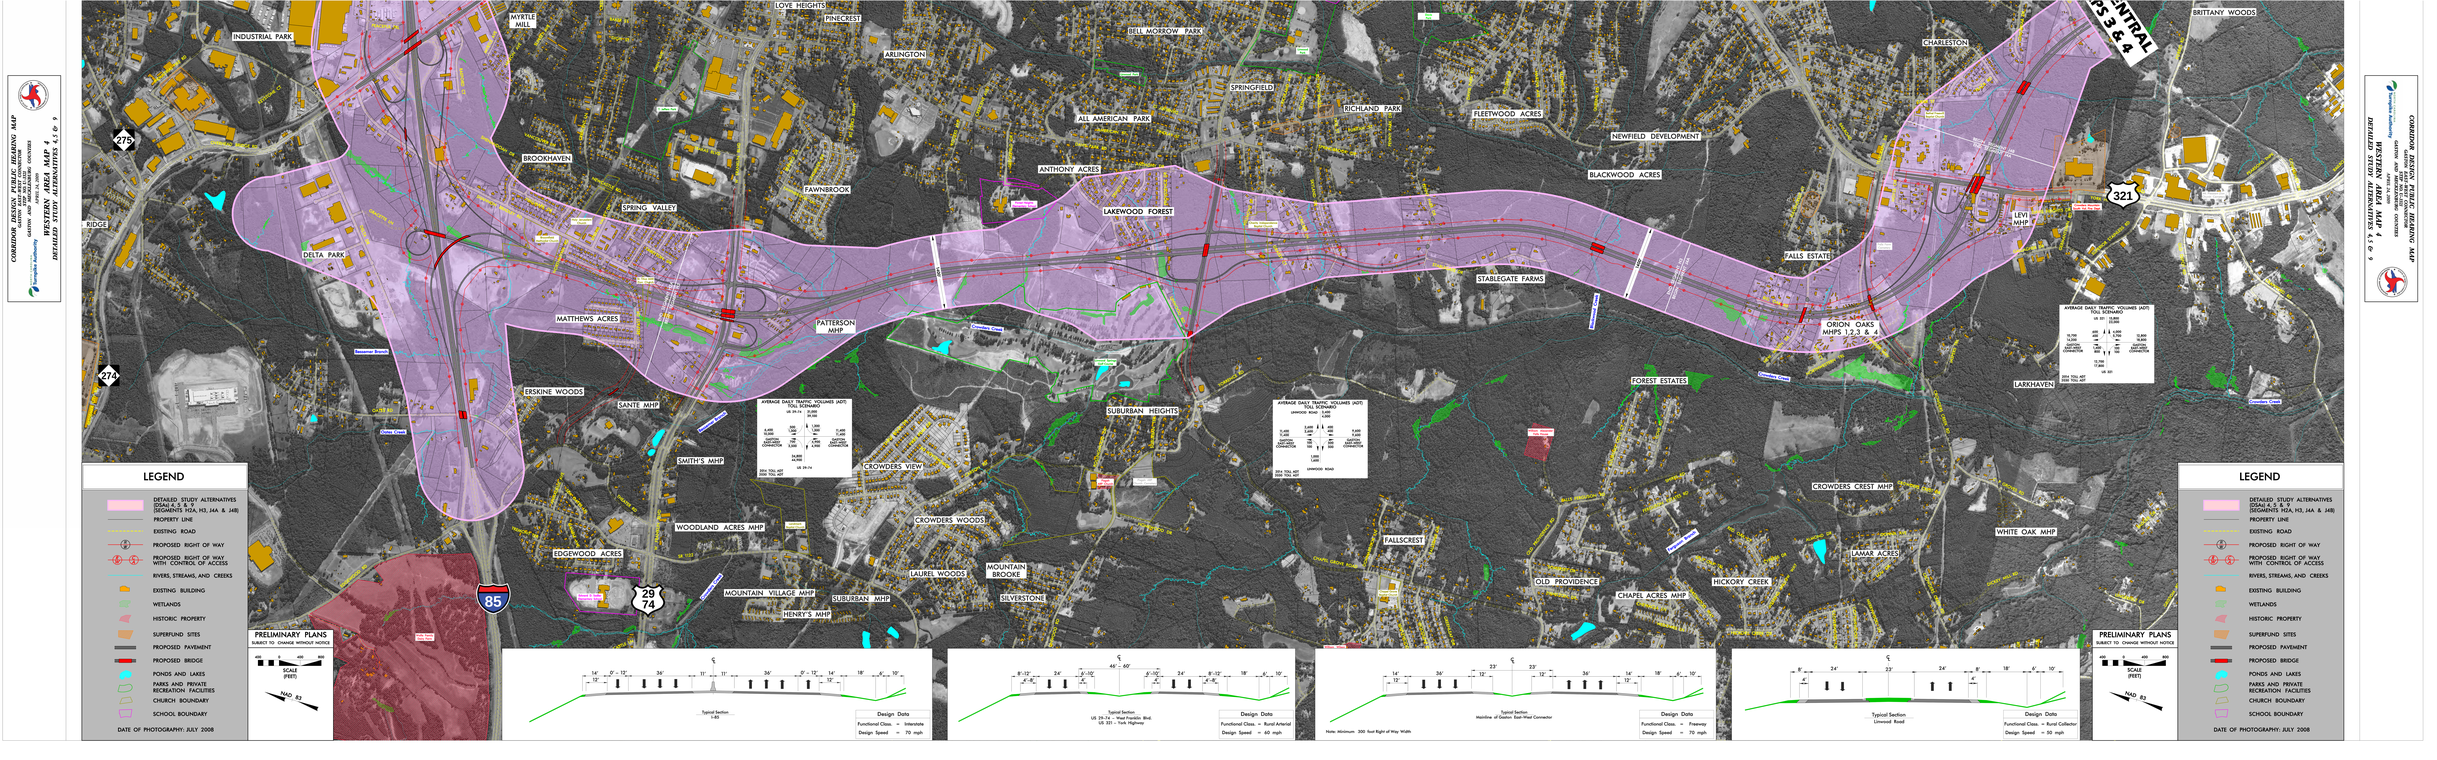
CORRIDOR DESIGN PUBLIC HEARING MAP
GATTON EAST FREE CONNECTOR
STEP NO. 1,2,3
GATTON AND MEHARRY CONNECTORS
APRIL 24, 2008
WESTERN AREA MAP 4
DETAILED STUDY ALTERNATIVES 4,5 & 9
Transportation Authority
Transportation Authority
Transportation Authority
Transportation Authority
WESTERN AREA MAP 4
DETAILED STUDY ALTERNATIVES 4,5 & 9
INDUSTRIAL PARK
MYRTLE MILL
LOVE HEIGHTS
PINECREST
ARLINGTON
BELL MORROW PARK
SPRINGFIELD
RICHLAND PARK
FLEETWOOD ACRES
NEWFIELD DEVELOPMENT
BLACKWOOD ACRES
CHARLESTON
BRITTANY WOODS
ALL AMERICAN PARK
ANTHONY ACRES
LAKEWOOD FOREST
BROOKHAVEN
FAWNBROOK
SPRING VALLEY
RIDGE
DELTA PARK
MATTHEWS ACRES
PATTERSON MHP
STABLEGATE FARMS
FALLS ESTATE
LEVI MHP
ORION OAKS MHPS 1,2,3 & 4
FOREST ESTATES
LARKHAVEN
ERSKINE WOODS
SANTE MHP
SUBURBAN HEIGHTS
SMITH'S MHP
CROWDERS VIEW
CROWDERS CREST MHP
WOODLAND ACRES MHP
CROWDERS WOODS
FALLSCREST
WHITE OAK MHP
EDGEWOOD ACRES
LAUREL WOODS
MOUNTAIN BROOKE
LAMAR ACRES
OLD PROVIDENCE
HICKORY CREEK
MOUNTAIN VILLAGE MHP
SUBURBAN MHP
SILVERSTONE
CHAPEL ACRES MHP
HENRY'S MHP
275
274
85
29
74
321
LEGEND
DETAILED STUDY ALTERNATIVES (DSAI 4, 5 & 9 (SEGMENTS H2A, H3, J4A & J4B)
PROPERTY LINE
EXISTING ROAD
PROPOSED RIGHT OF WAY
PROPOSED RIGHT OF WAY WITH CONTROL OF ACCESS
RIVERS, STREAMS, AND CREEKS
EXISTING BUILDING
WETLANDS
HISTORIC PROPERTY
SUPERFUND SITES
PROPOSED PAVEMENT
PROPOSED BRIDGE
PONDS AND LAKES
PARKS AND PRIVATE RECREATION FACILITIES
CHURCH BOUNDARY
SCHOOL BOUNDARY
DATE OF PHOTOGRAPHY: JULY 2008
PRELIMINARY PLANS
SUBJECT TO CHANGE WITHOUT NOTICE
SCALE (FEET)
NAD 83
Typical Section
Design Data
Functional Class. = Interstate
Design Speed = 70 mph
Typical Section
US 29-74 - West Franklin Blvd.
US 321 - York Highway
Design Data
Functional Class. = Rural Arterial
Design Speed = 60 mph
Note: Minimum 300 foot Right of Way Width
Typical Section
Mainline of Gatton East-West Connector
Design Data
Functional Class. = Freeway
Design Speed = 70 mph
Typical Section
Unwood Road
Design Data
Functional Class. = Rural Collector
Design Speed = 50 mph
LEGEND
DETAILED STUDY ALTERNATIVES (DSAI 4, 5 & 9 (SEGMENTS H2A, H3, J4A & J4B)
PROPERTY LINE
EXISTING ROAD
PROPOSED RIGHT OF WAY
PROPOSED RIGHT OF WAY WITH CONTROL OF ACCESS
RIVERS, STREAMS, AND CREEKS
EXISTING BUILDING
WETLANDS
HISTORIC PROPERTY
SUPERFUND SITES
PROPOSED PAVEMENT
PROPOSED BRIDGE
PONDS AND LAKES
PARKS AND PRIVATE RECREATION FACILITIES
CHURCH BOUNDARY
SCHOOL BOUNDARY
DATE OF PHOTOGRAPHY: JULY 2008
PRELIMINARY PLANS
SUBJECT TO CHANGE WITHOUT NOTICE
SCALE (FEET)
NAD 83