CORRIDOR DESIGN PUBLIC HEARING MAP

GASTON EAST-WEST CONNECTOR

STIP NO. U-3321

GASTON AND MECKLENBURG COUNTIES

APRIL 24, 2009

NORTH CAROLINA Turnpike Authority

STATE OF NORTH CAROLINA DEPARTMENT OF TRANSPORTATION

WESTERN AREA MAP 4 of 4
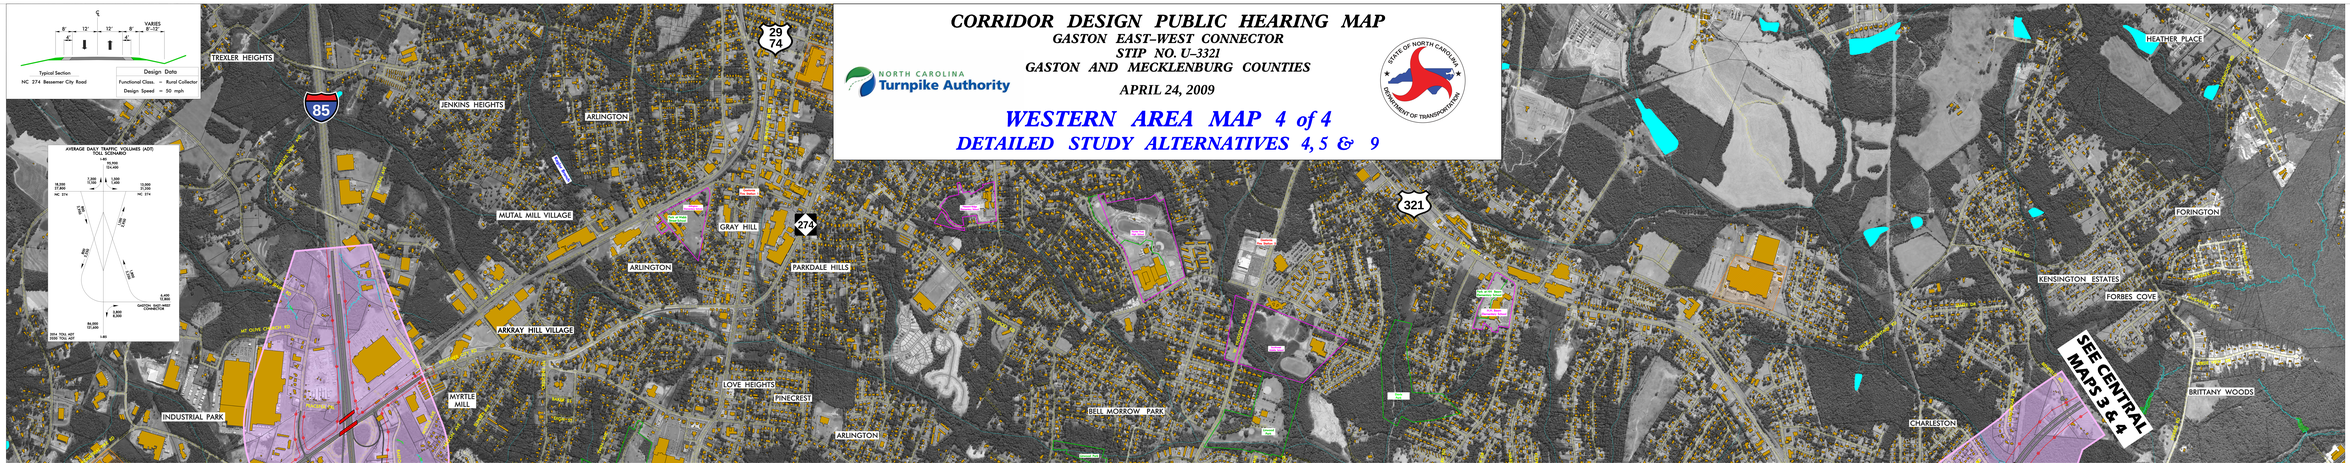
DETAILED STUDY ALTERNATIVES 4, 5 & 9