EXISTING TYPICAL SECTION
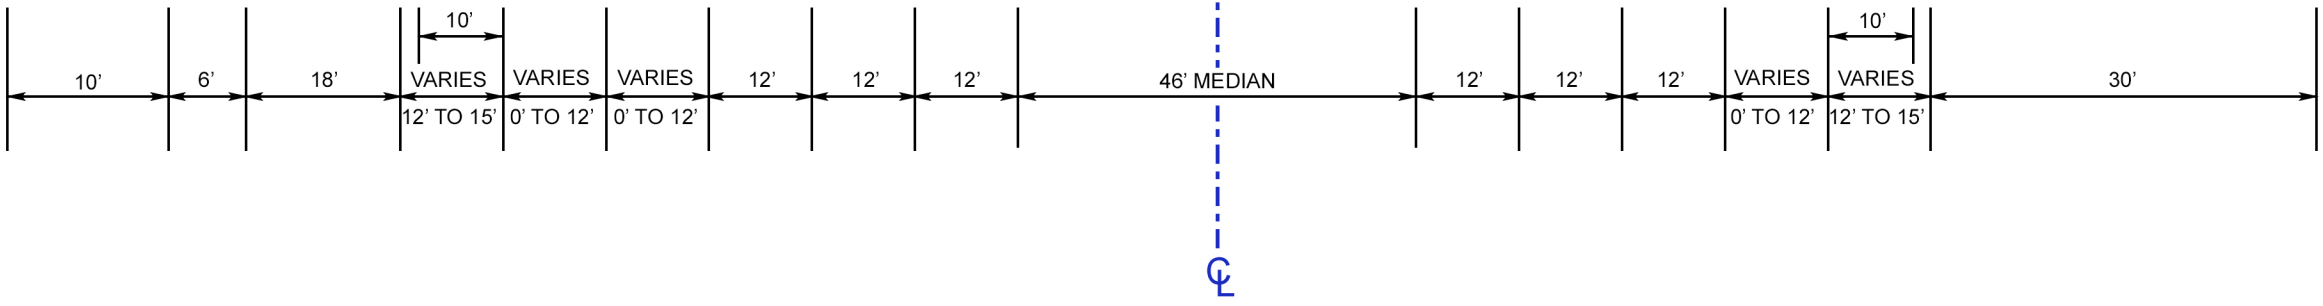
(I-77 TO JOHNSTON ROAD)