EXISTING TYPICAL SECTION
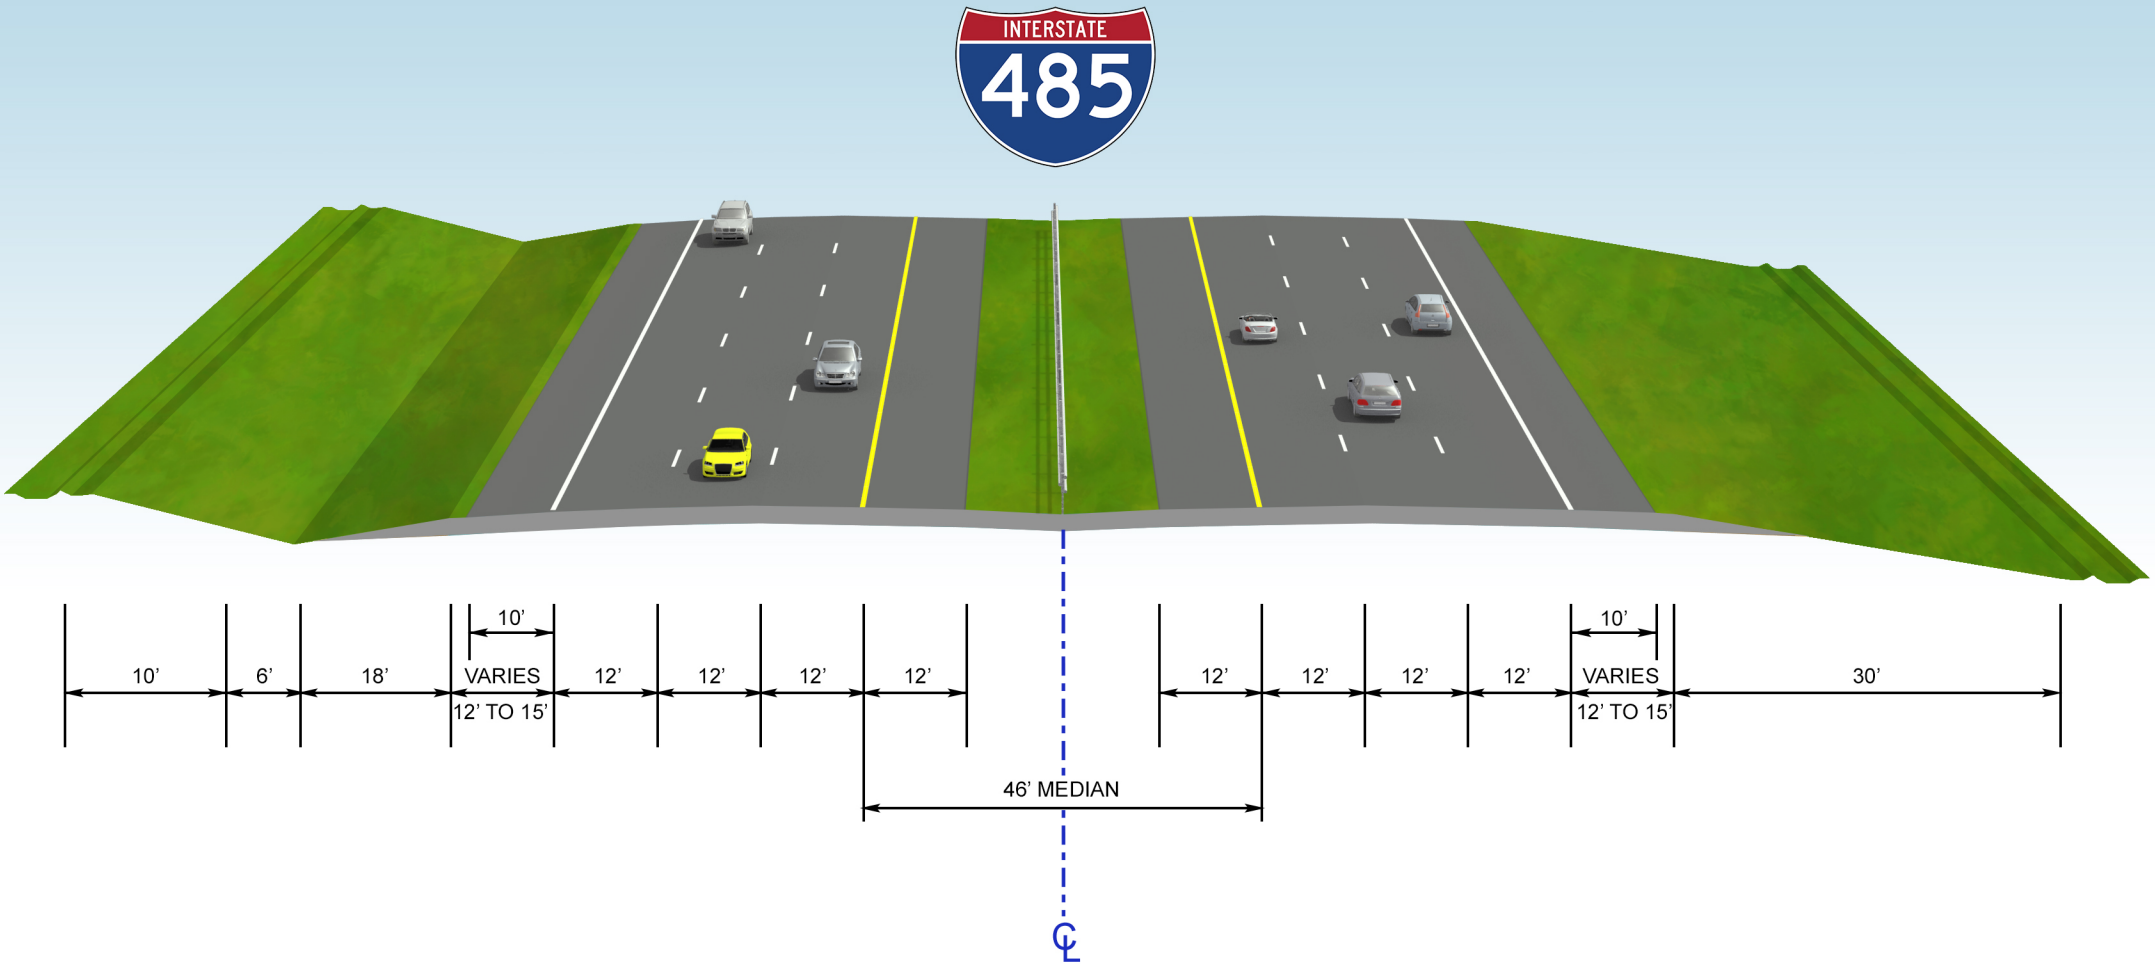
(JOHNSTON ROAD TO REA ROAD)