EXISTING TYPICAL SECTION
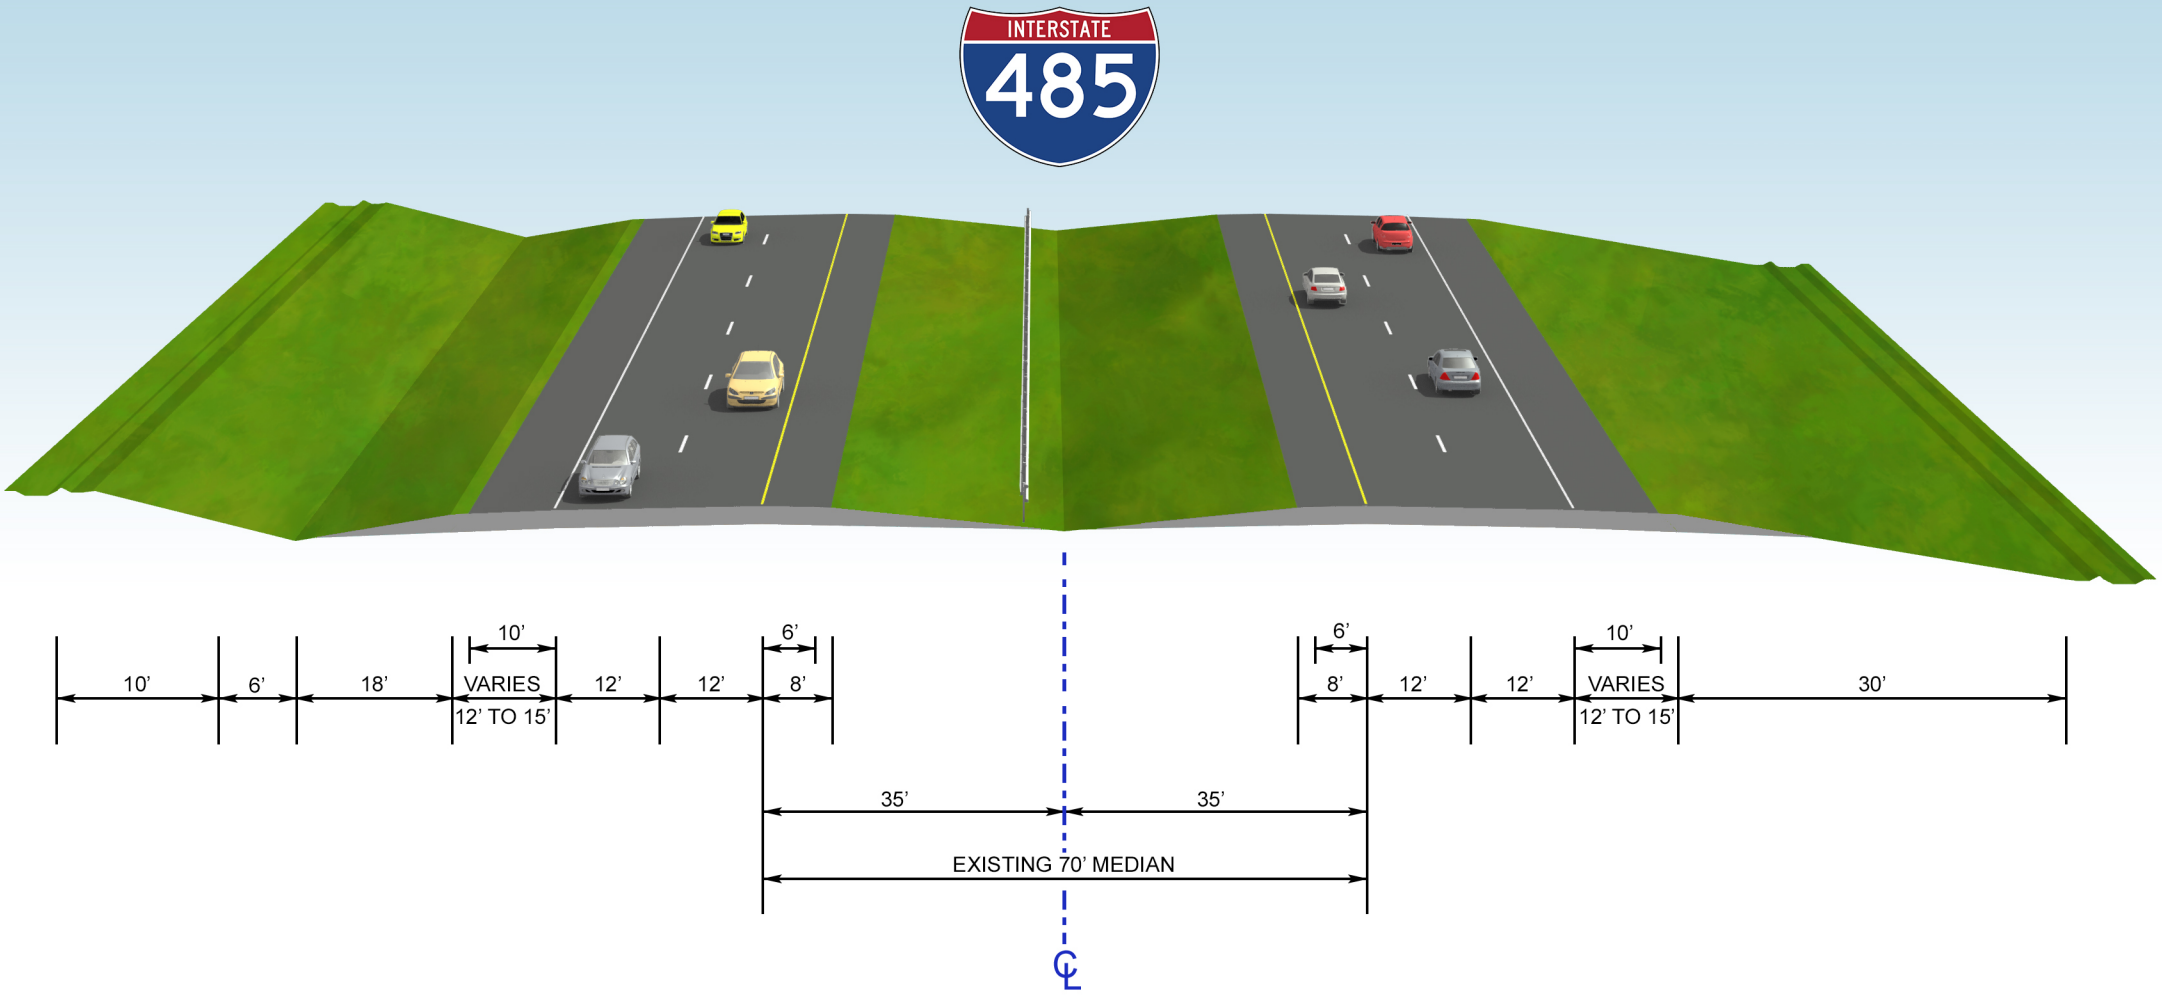
(REA ROAD TO US 74)