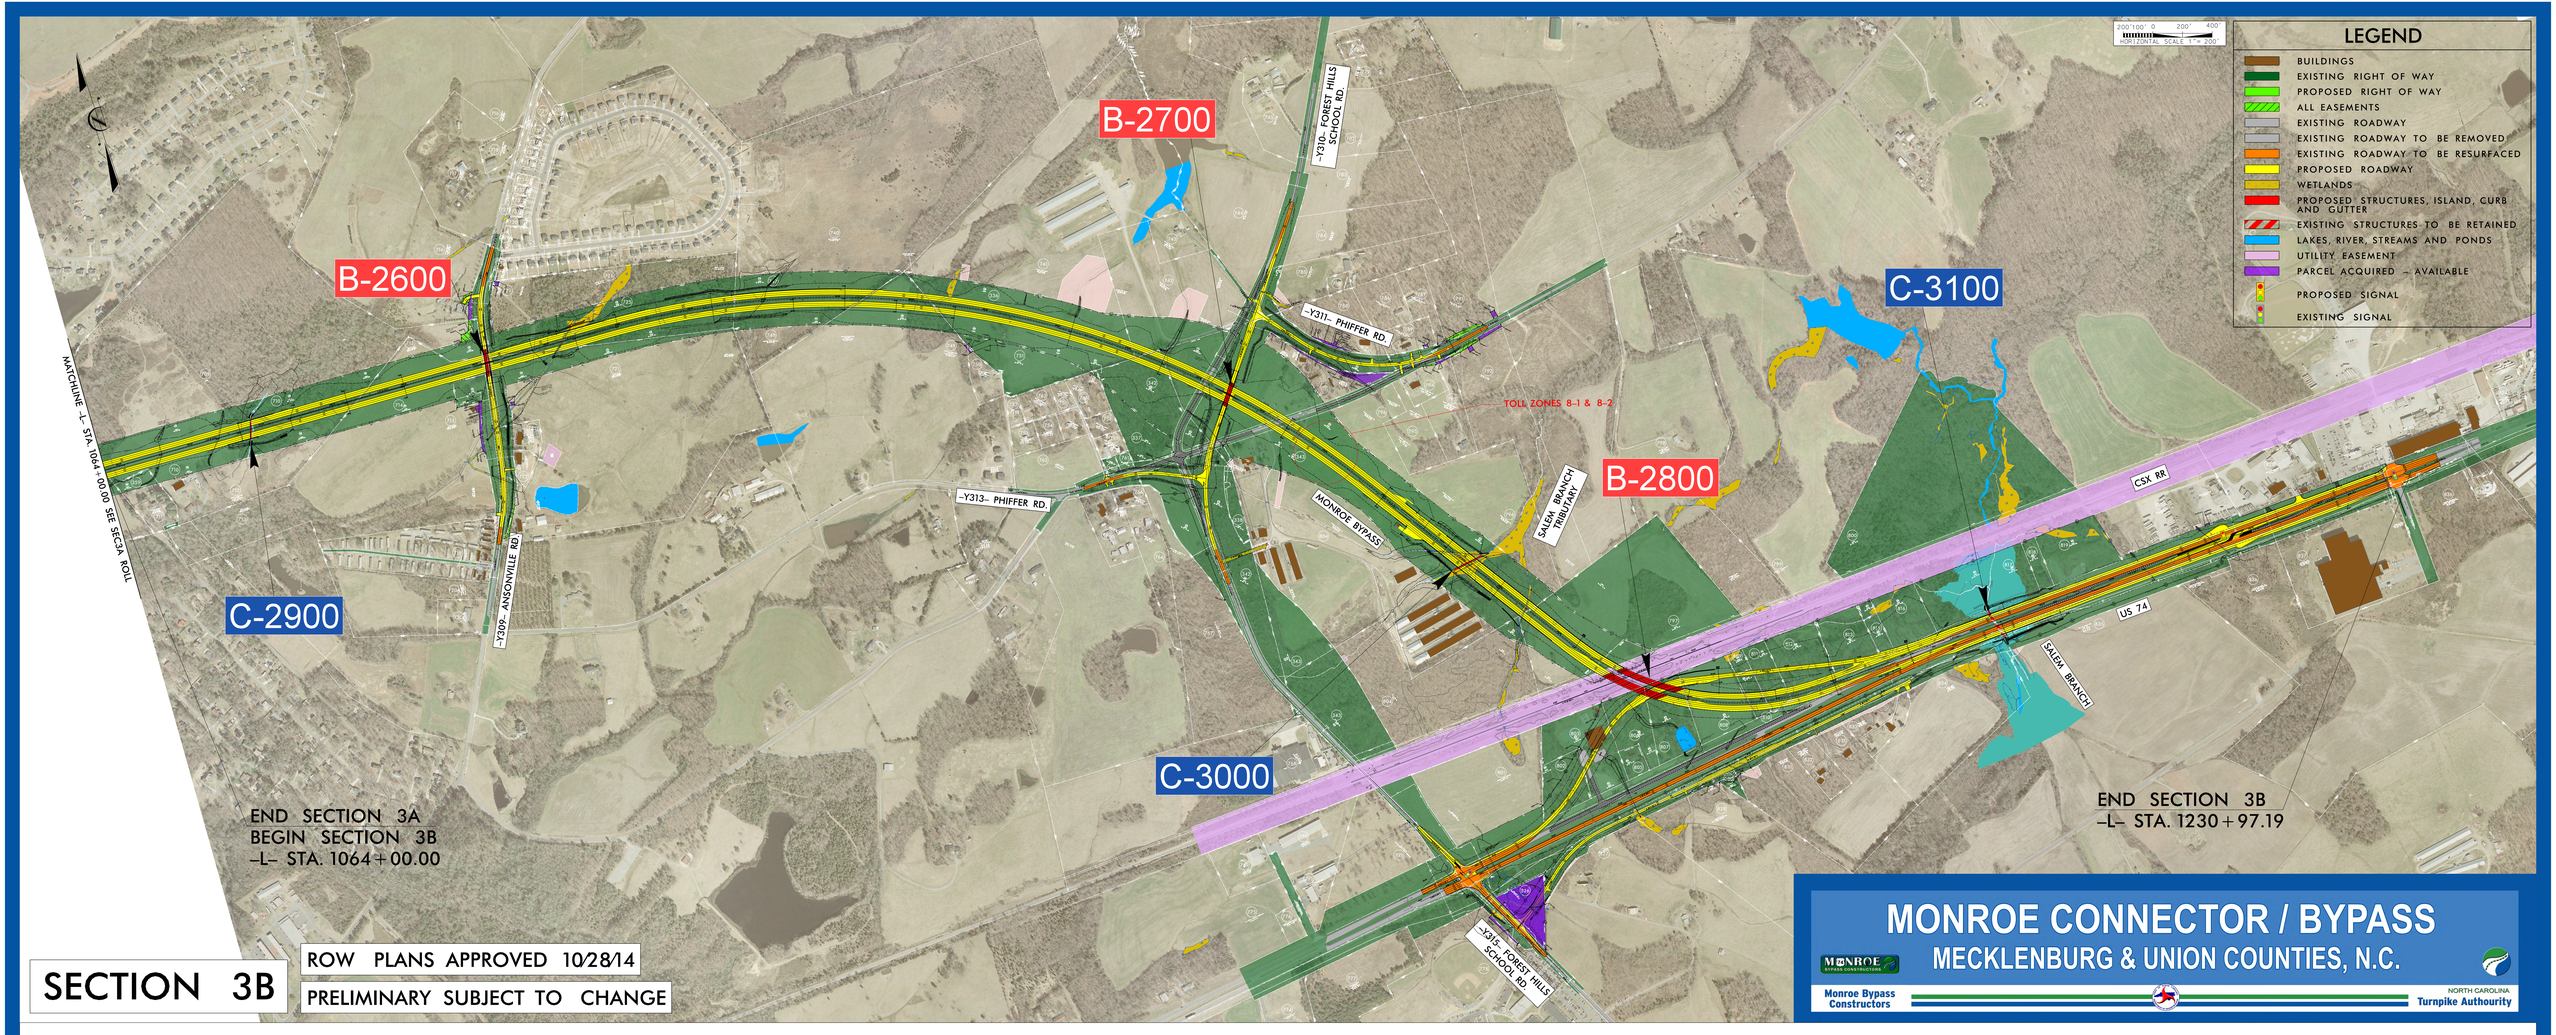

SECTION 3B

ROW PLANS APPROVED 10/28/14

PRELIMINARY SUBJECT TO CHANGE

MONROE CONNECTOR / BYPASS

MECKLENBURG & UNION COUNTIES, N.C.

Monroe Bypass Constructors
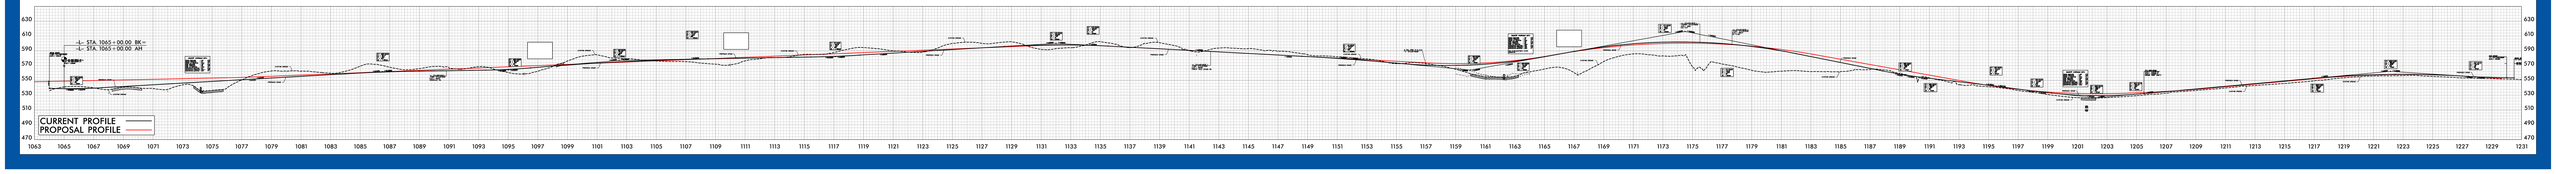
NORTH CAROLINA Turnpike Authority