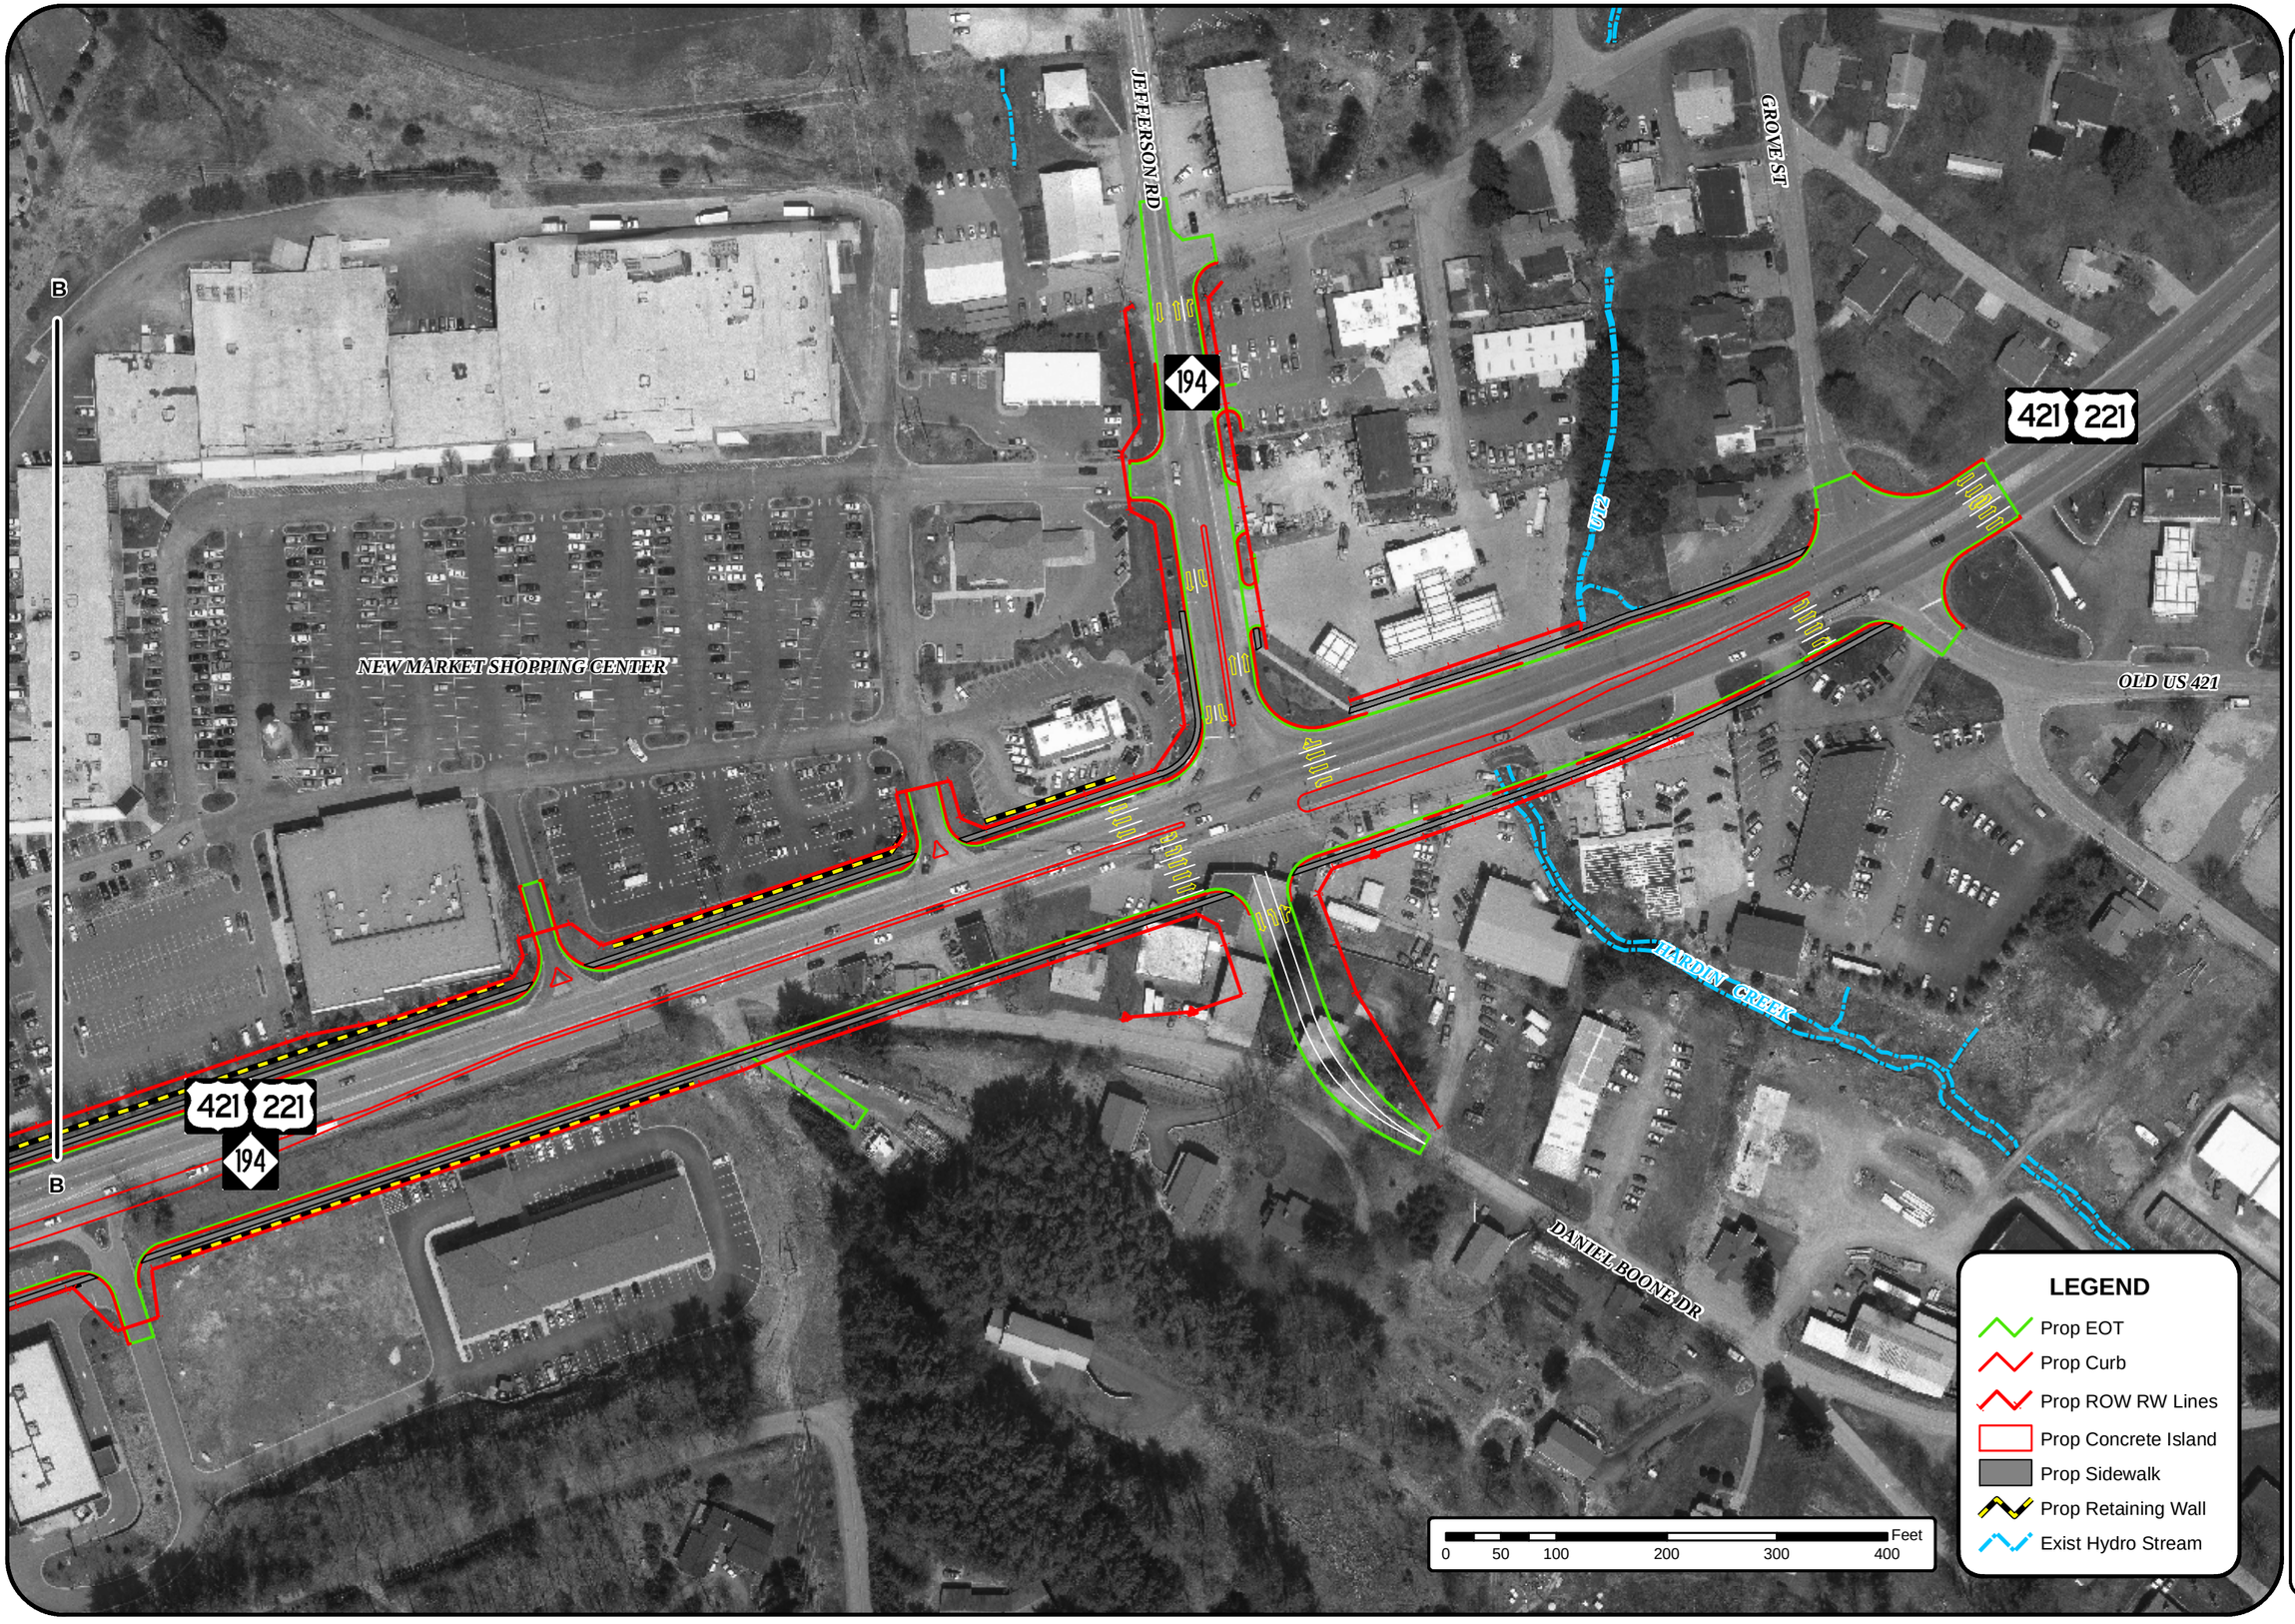

NORTH CAROLINA DEPARTMENT
OF TRANSPORTATION
DIVISION OF HIGHWAYS
PROJECT DEVELOPMENT AND
ENVIRONMENTAL ANALYSIS BRANCH

WIDEN US 421 (KING STREET) FROM US 321 TO NC 194 (JEFFERSON ROAD) TO 4 TO 6-LANE DIVIDED FACILITY

County: WATAUGA

Div: 11

TIP# U-4020

WBS: 35015.1.1

Date: JANUARY 2009

Figure

2-3