LEGEND

🟫	BUILDINGS
🟩	EXISTING RIGHT OF WAY
🟪	EXISTING RAILROAD RIGHT OF WAY
🟩	PROPOSED RIGHT OF WAY
▨	PROPOSED EASEMENTS (DRAINAGE, CONSTRUCTION, AND UTILITY)
⬜	EXISTING ROADWAY
🟧	EXISTING ROADWAY TO BE RESURFACED
🟨	PROPOSED ROADWAY
🟥	PROPOSED STRUCTURES, ISLANDS, AND CURB AND GUTTER
▨	EXISTING STRUCTURES, ISLANDS, AND CURB AND GUTTER TO BE RETAINED
🟦	LAKES, RIVERS, STREAMS, AND PONDS
═	PROPOSED HORIZONTAL ALIGNMENT
- - - -	PROPOSED LIMITS OF CONSTRUCTION
—Ⓡ—	PROPOSED RIGHT OF WAY
—●—	PROPOSED CONTROL OF ACCESS
- - -	CITY LIMIT BOUNDARY
HPB	HISTORIC PROPERTY BOUNDARY
▬	EXISTING RIGHT OF WAY (SURVEY)
▬	PROPERTY LINES (SURVEY)
— WLB —	EXISTING WETLAND (SURVEY)
🚦	EXISTING TRAFFIC SIGNAL
🚦	PROPOSED TRAFFIC SIGNAL

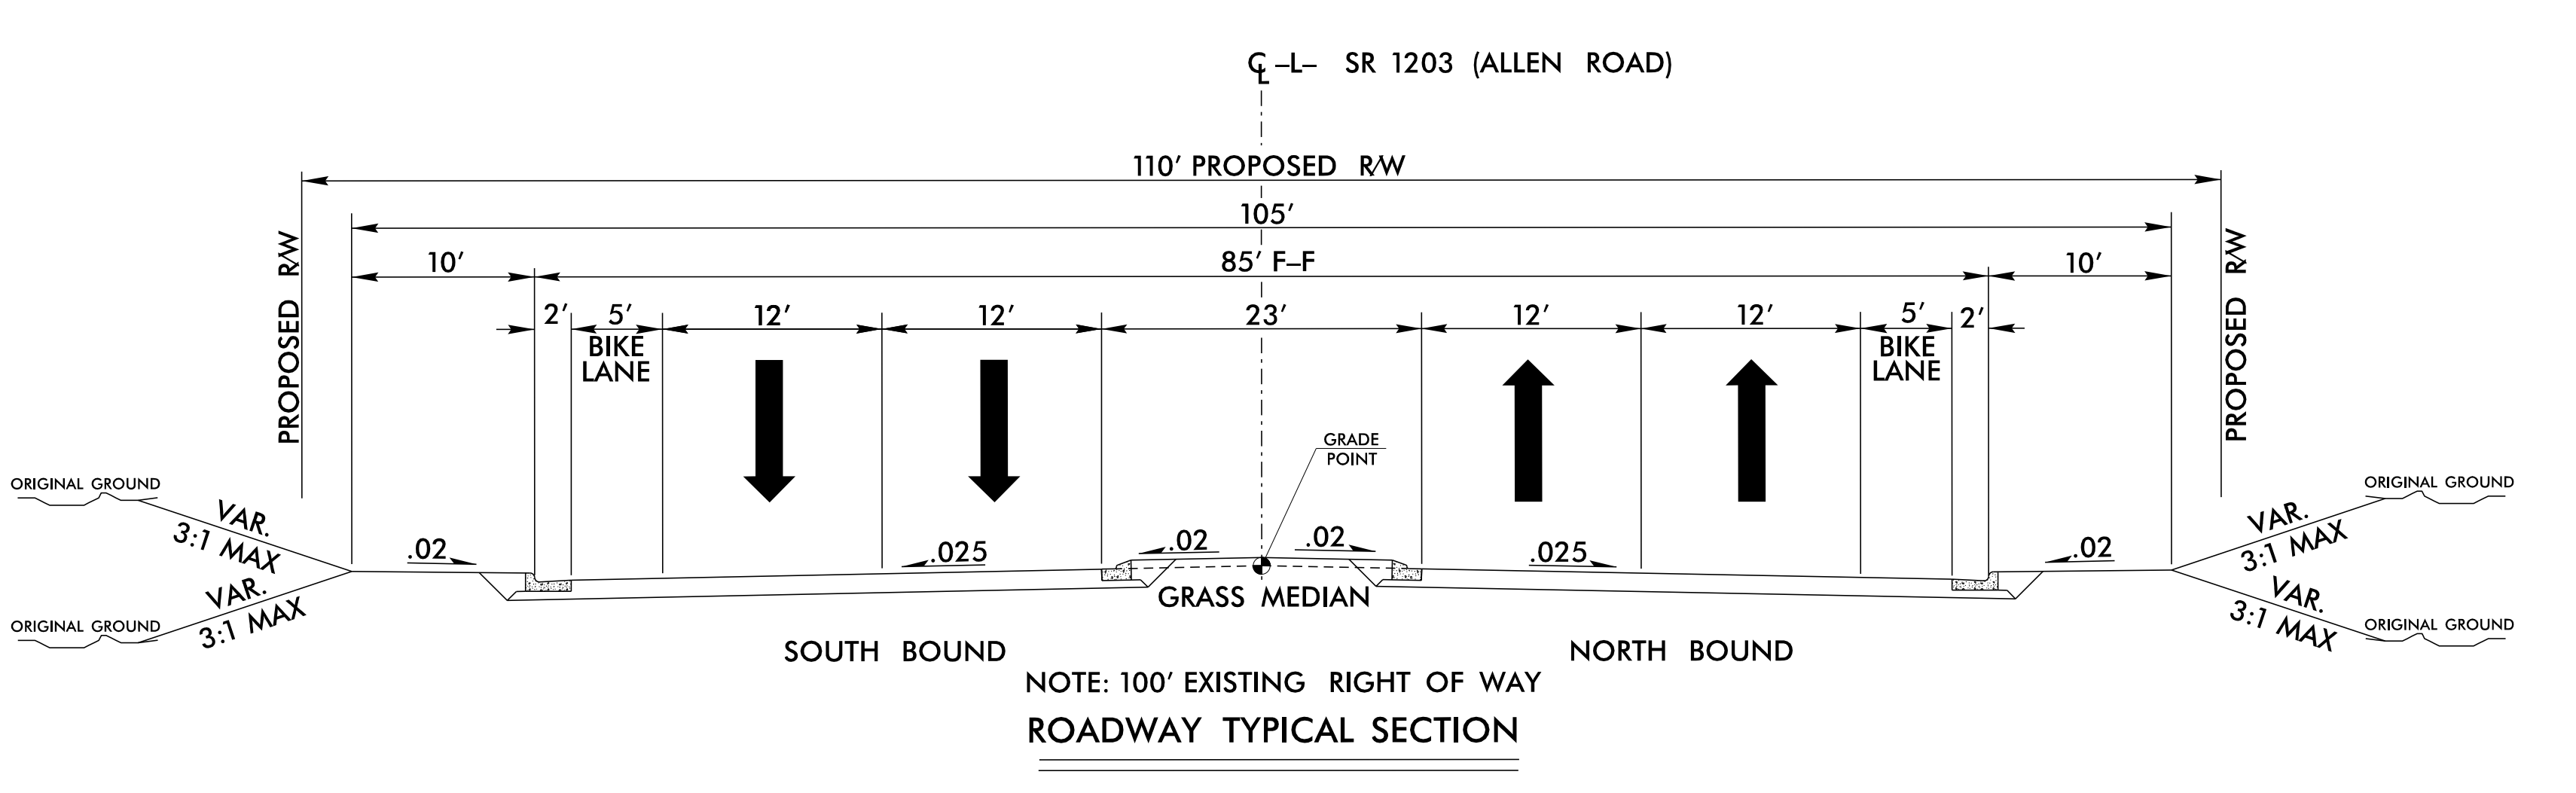

℄ -L- SR 1203 (ALLEN ROAD)
110' PROPOSED R/W
105'
85' F-F
10'
2'
5'
BIKE LANE
12'
12'
23'
12'
12'
5'
BIKE LANE
2'
10'
PROPOSED R/W
PROPOSED R/W
GRADE POINT
ORIGINAL GROUND
VAR. 3:1 MAX
VAR. 3:1 MAX
ORIGINAL GROUND
.02
.025
.02
.02
GRASS MEDIAN
.025
.02
VAR. 3:1 MAX
VAR. 3:1 MAX
ORIGINAL GROUND
ORIGINAL GROUND
SOUTH BOUND
NORTH BOUND

NOTE: 100' EXISTING RIGHT OF WAY

ROADWAY TYPICAL SECTION

NAD 83/NA 2011
-Y-
DICKINSON AVE
13
264
SHERRING HERRING FARMS, LLC.
JAMES ROBERT L III
ALLEN ALMA JEAN W HEIRS
ALLEN ALMA JEAN W HEIRS
BEARDSWORTH LAURA ANN AKA LAURA ANN BEARDSWORTH EAVES
MCDONALDS REAL ESTATE COMPANY
CITY LIMIT
TAWJE LLC
TRADE LAND COMPANY, LLC.
FIELDS NANNIE SUE CRAWFORD BEST
CITY LIMIT
LAUREL RIDGE
-Y1-
DVML, LLC.
HARDEE LEON RAYMOND TRUSTEE LINDA IPOCK HARDEE LIVING T TRUSTEE
DVML, LLC.
HARDEE LEON R JR
LINDA S. JAMES
FITCH JORDAN GALE
STEVEN B. FITCH
TEAKWOOD DR
-Y2-
PENDER DARRYL LAMONT
EVERETT CURTIS
ELLERBY DR
MOHINDROO -RAWL, LLC.
ACP HOLDINGS, LLC.
VANISHIA H. JONES
-Y3A-
-Y3-
ALLEN RIDGE DR
RLH INVESTMENTS LLC
TYSON JOHNNY R
CIRE DEVELOPMENT, LLC.
REIFSCHNEIDER ERIC TODD
WOODRIDGE MINI STORAGE
WOODRIDGE MINI STORAGE NC LLC
HARDEE FAMILY HOLDINGS LLC
PITT COUNTY BOARD OF EDUCATION
WOODRIDGE PARK RD
HARDEE FAMILY HOLDINGS, LLC.
CITY LIMIT
ALLEN RD
CITY LIMIT
D.O.T.
FORREST ELVY K JR
TYSON JOSEPH BENJAMIN, BRYANT ALICE EDWARDS
HARDEE LEON RAYMOND TRUSTEE LINDA IPOCK HARDEE LIVING T TRUSTEE
CITY LIMIT
HARDEE LEON RAYMOND TRUSTEE LINDA IPOCK HARDEE LIVING T TRUSTEE
2 @ 7' x 6' BOX CULVERT
LYLE KERMIT ALLEN JR TRUSTEE
LYLE KERMIT ALLEN JR TRUSTEE
CITY LIMIT
NORTH CAROLINA
SULLIVAN MARGARET C
BEARDSWORTH LAURA ANN AKA LAURA ANN BEARDSWORTH EAVES
CLARK EDWARD HUGH
-Y4-
COBBLESTONE DRIVE
CITY LIMIT
CITY LIMIT
2 @ 12'x9' BOX CULVERT
HARDEE LEON RAYMOND TRUSTEE LINDA IPOCK HARDEE LIVING T TRUSTEE
GREENS MILL RUN
ALEXANDER PROPERTIES LLC, COLLEIGHBROOKE PROPERTIES LLC
MATCHLINE -L- STA 66+00.00 SEE MAP 2 OF 3
CITY LIMIT
RED OAK CHURCH
RED OAK CHRISTIAN CHURCH
RED OAK CHRISTIAN CHURCH
TIGERS PROPERTIES LLC
FIELDS NANNIE SUE CRAWFORD BEST
-Y- DICKINSON AVE
LIONS HOUSE LLC
DE' LUNA ENTERPRISES, LLC.
BEGIN PROJECT U-5875 -L- STA 12+50.00
-L-
JOHN F. MOYE
HATHAWAY DEBRA SUE BEST
TURNER ASHLEY RAE BEST
JOHN F. MOYE, Sr.
GARCIA MARIA CRISTINA GARCIA
TURNER ASHLEY RAE BEST
13
GREENVILLE BLVD
264
CANDACE G. POLLARD
BAKER LEWIS
EDWARD H. CLARK
CALDREAMS LLC
100' 50' 0' 100' 200'
GRAPHIC SCALE

FUNCTIONAL CLASSIFICATION: ARTERIAL

DESIGN SPEED: 50 MPH

MAXIMUM SUPERELEVATION: 4%

PUBLIC MEETING MAP
SR 1203 (ALLEN RD)
PITT COUNTY

WBS # 44677.1.1

NCDOT PROJECT # U-5875
MAP 1 OF 3 AUGUST 2025

PUBLIC MEETING MAP
SR 1203 (ALLEN RD)
PITT COUNTY
WBS # 44677.1.1
NCDOT PROJECT # U-5875
MAP 1 OF 3 AUGUST 2025

PUBLIC MEETING MAP
SR 1203 (ALLEN RD)
PITT COUNTY
WBS # 44677.1.1
NCDOT PROJECT # U-5875
MAP 1 OF 3 AUGUST 2025