PRELIMINARY PLANS
DO NOT USE FOR CONSTRUCTION
100 50 0 100 200
(ENGLISH)

PUBLIC MEETING MAP
TIP PROJECT U-5760
FORSYTH COUNTY

HOPKINS ROAD/BIG MILL FARM ROAD
IMPROVEMENTS AND INTERCHANGE

INTERCHANGE ALTERNATIVE A
ROLL 1 OF 3

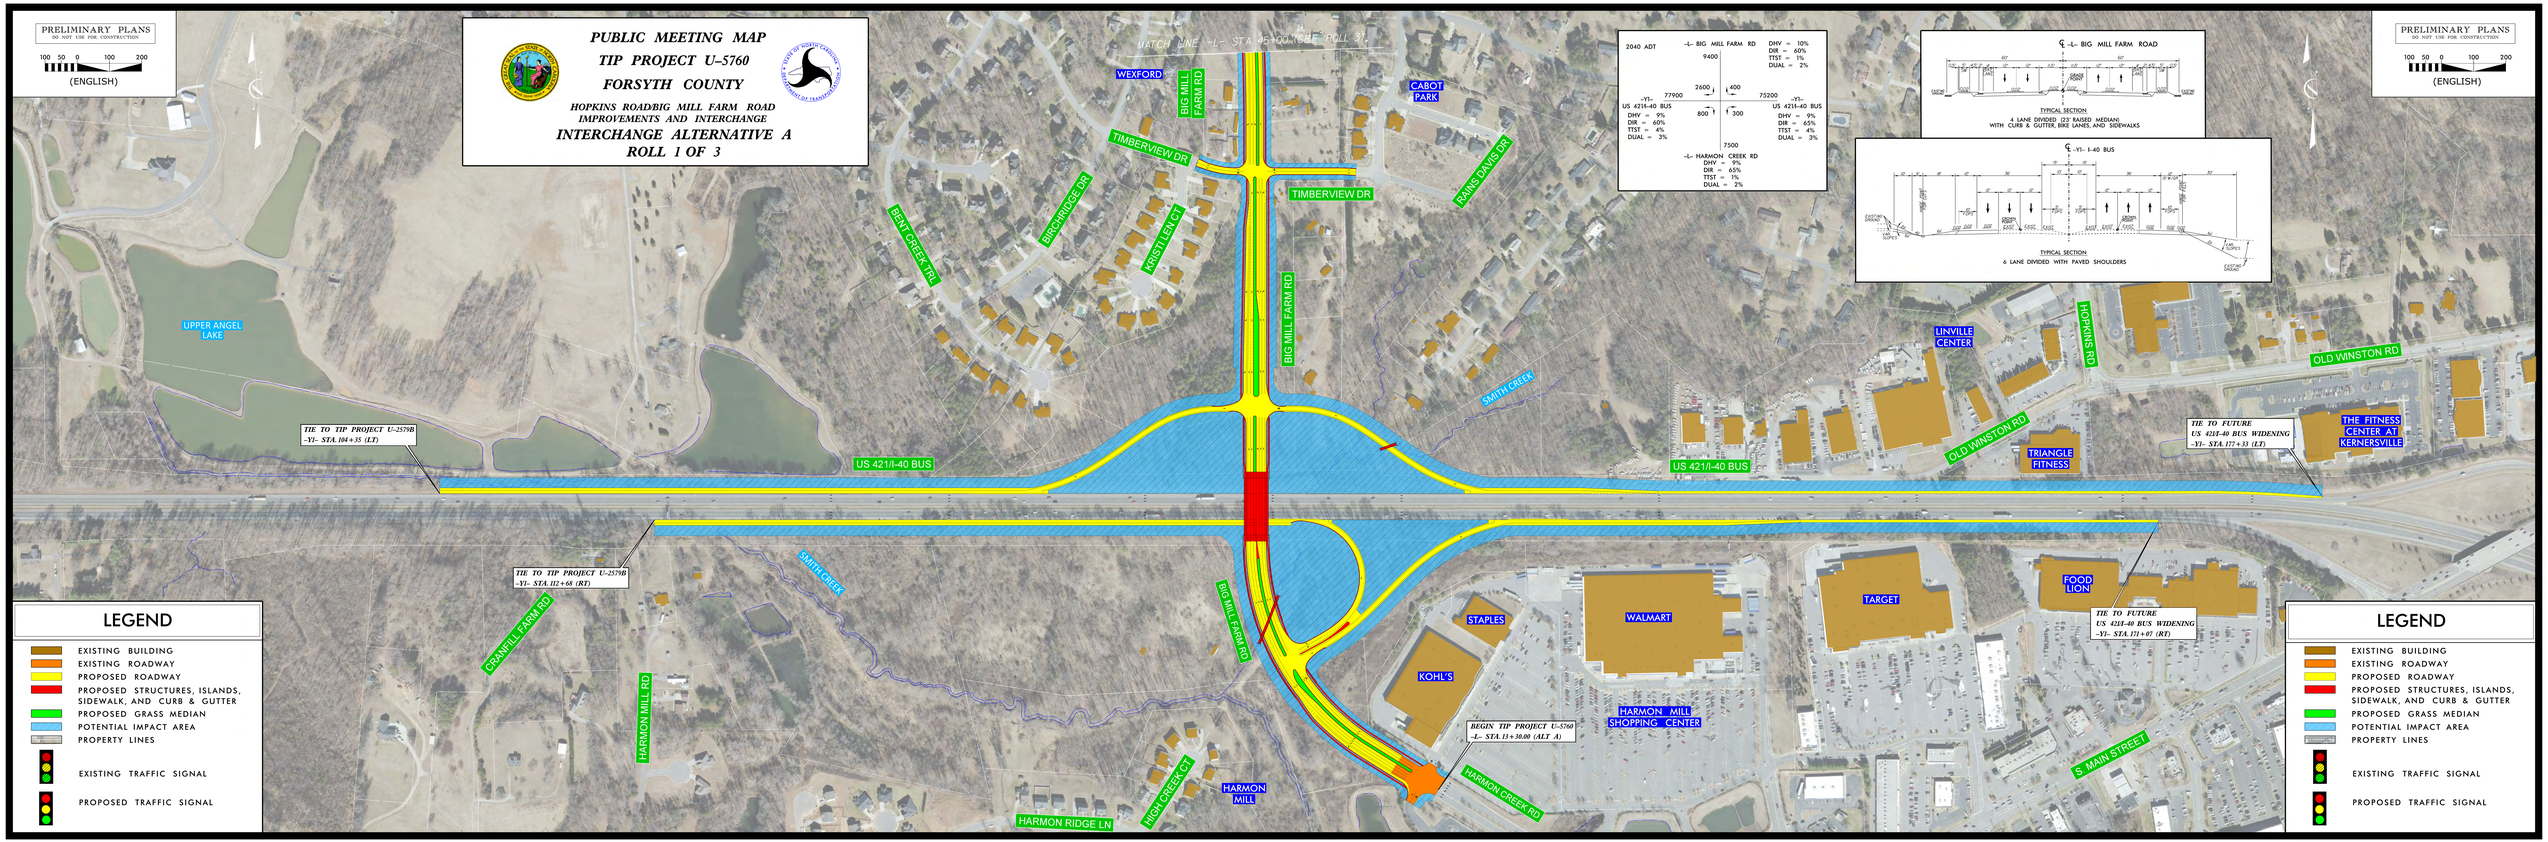

LEGEND

- EXISTING BUILDING
- EXISTING ROADWAY
- PROPOSED ROADWAY
- PROPOSED STRUCTURES, ISLANDS, SIDEWALK, AND CURB & GUTTER
- PROPOSED GRASS MEDIAN
- POTENTIAL IMPACT AREA
- PROPERTY LINES
- EXISTING TRAFFIC SIGNAL
- PROPOSED TRAFFIC SIGNAL

PRELIMINARY PLANS
DO NOT USE FOR CONSTRUCTION
100 50 0 100 200
(ENGLISH)

LEGEND

EXISTING BUILDING
EXISTING ROADWAY
PROPOSED ROADWAY
PROPOSED STRUCTURES, ISLANDS, SIDEWALK, AND CURB & GUTTER
PROPOSED GRASS MEDIAN
POTENTIAL IMPACT AREA
PROPERTY LINES
EXISTING TRAFFIC SIGNAL
PROPOSED TRAFFIC SIGNAL