# NCDOT Complete Streets Typical Sections

## 2J 2-Lane Divided (23´ Raised Median) with Curb & Gutter, Bike Lanes, and Sidewalks

Posted Speed 25-45 MPH

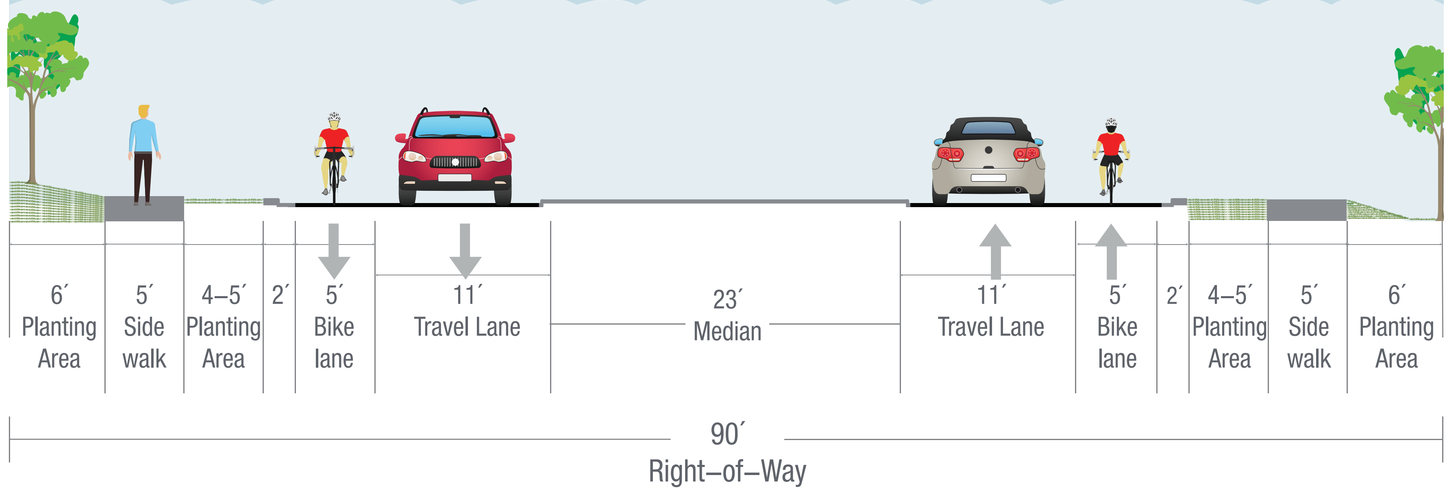


## 2L 2-Lane Divided (17´ 6" Raised Median) With Curb & Gutter, Bike Lanes, and Sidewalks

Posted Speed 25-45 MPH

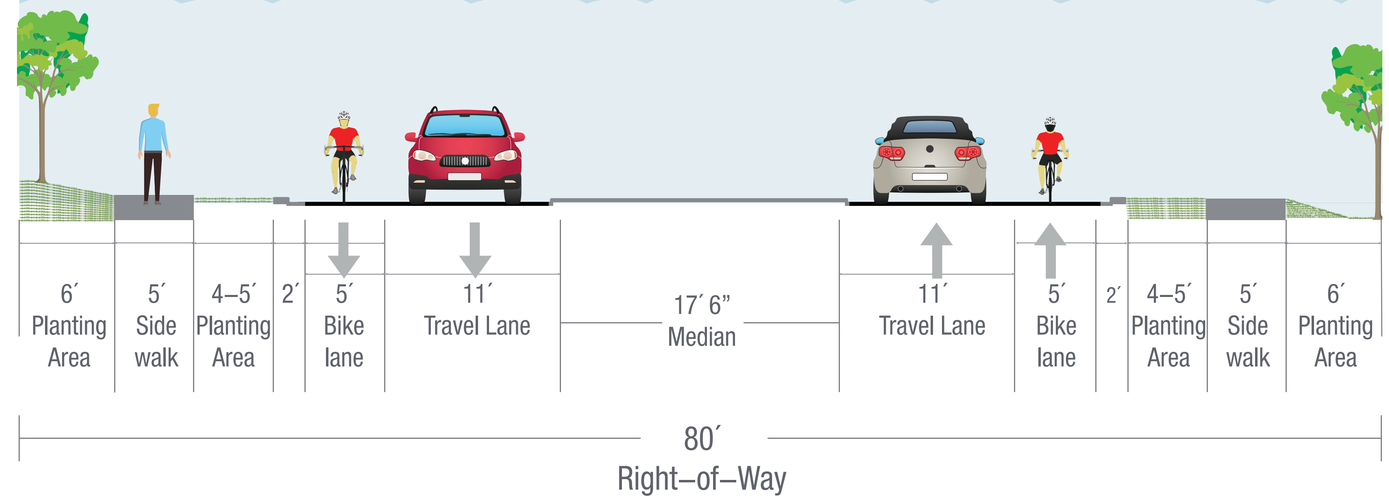


## 4C 4-Lane Divided (23´ Raised Median) with Curb & Gutter, Bike Lanes, and Sidewalks

Posted Speed 35-45 MPH

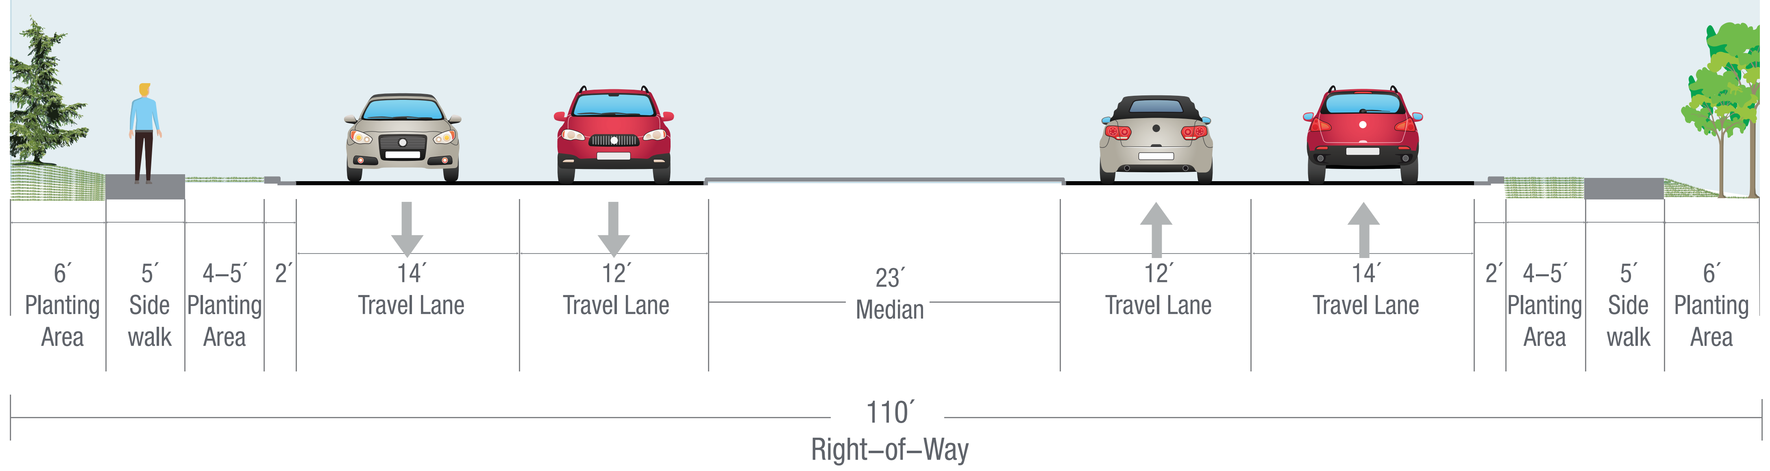


Kimley»Horn