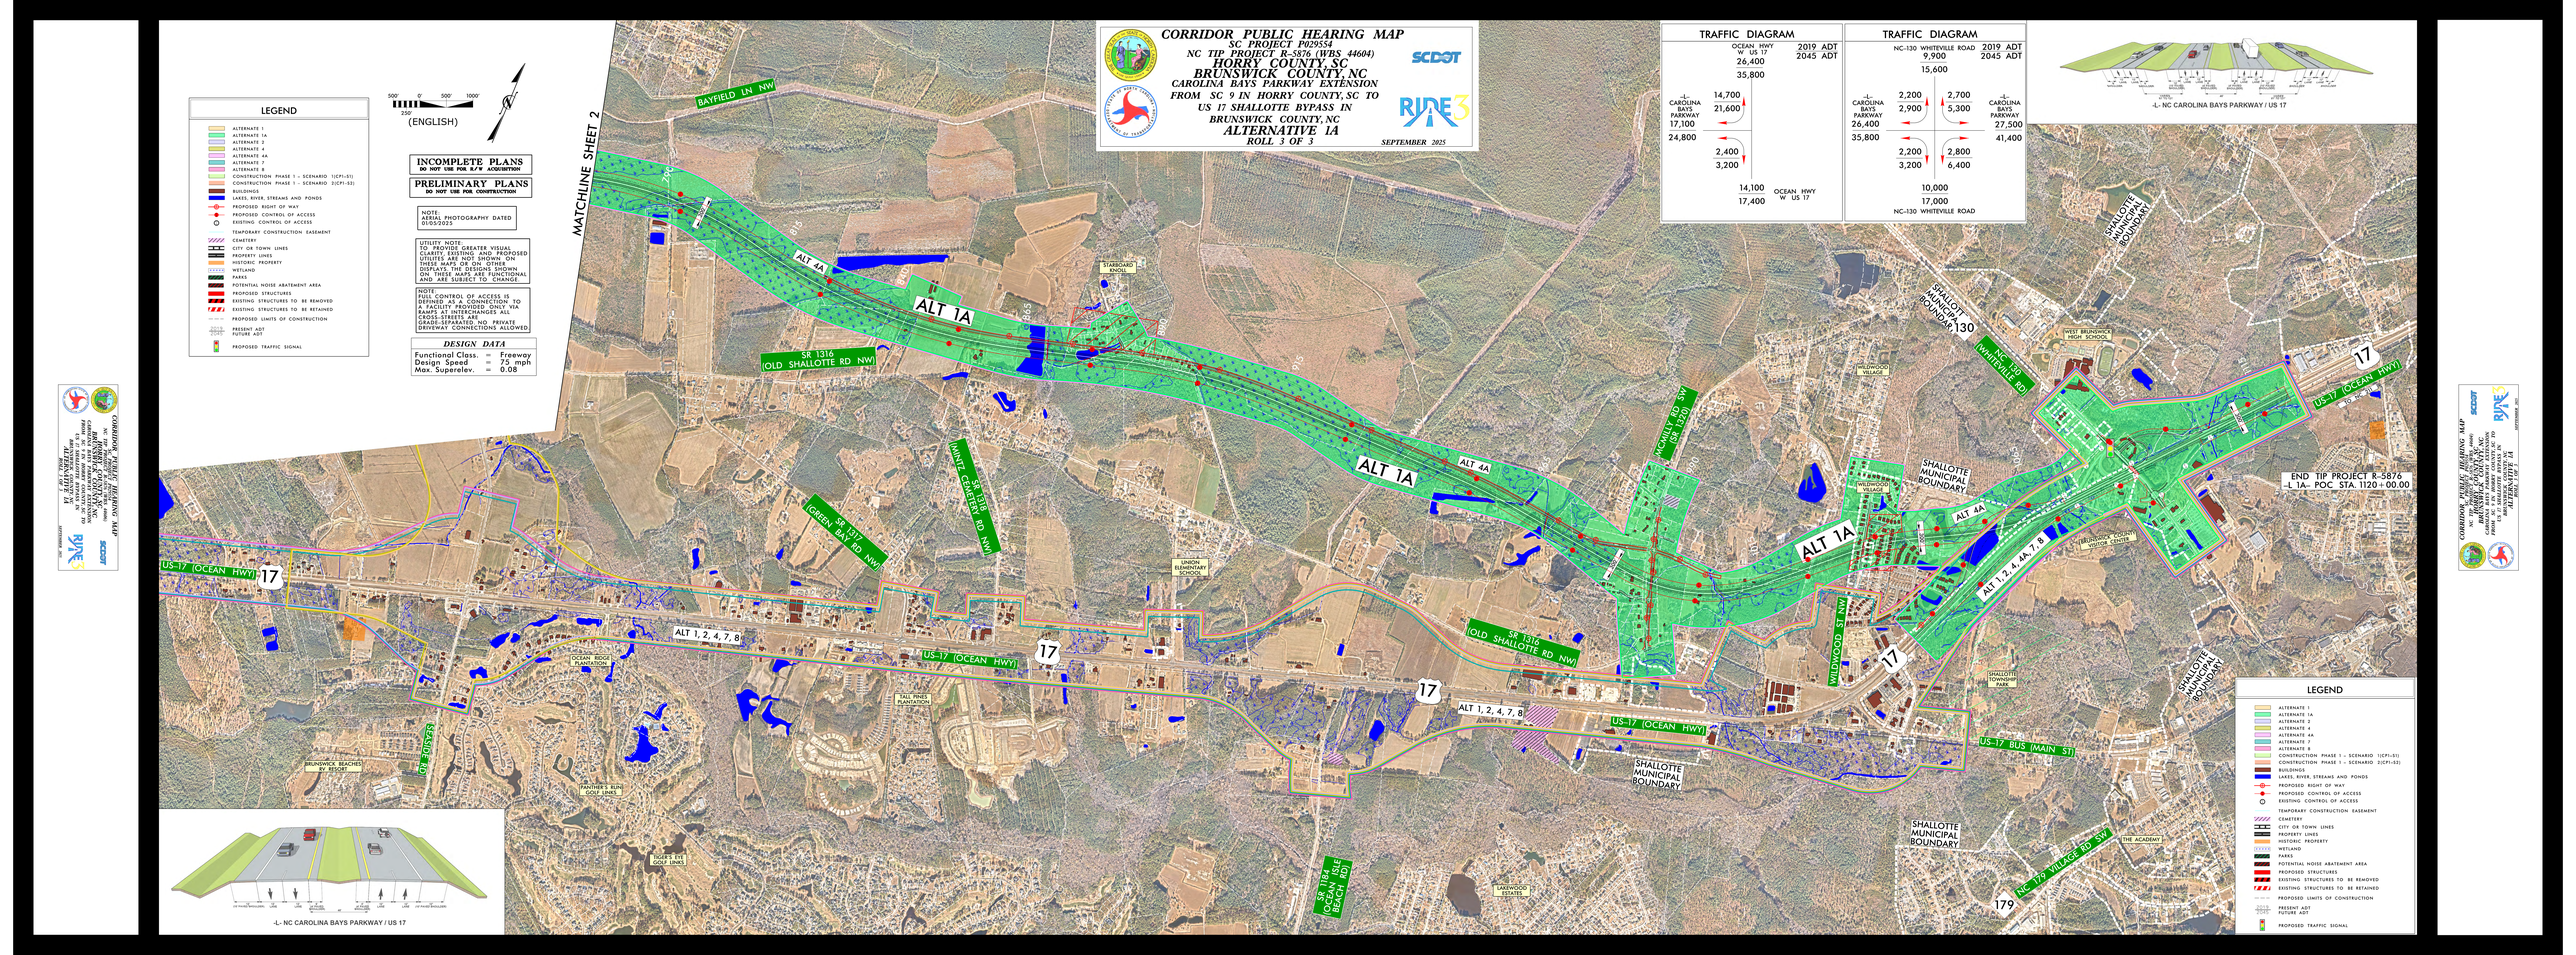
CORRIDOR PUBLIC HEARING MAP
SC PROJECT P029554
NC TIP PROJECT R-5876 (WBS 44604)
HORRY COUNTY, SC
BRUNSWICK COUNTY, NC
CAROLINA BAYS PARKWAY EXTENSION
FROM SC 9 IN HORRY COUNTY, SC TO US 17 SHALLOTTE BYPASS IN BRUNSWICK COUNTY, NC
ALTERNATIVE 1A
ROLL 3 OF 3
SEPTEMBER 2025
SCDOT
RIDE 3
TRAFFIC DIAGRAM
OCEAN HWY W US 17
2019 ADT
2045 ADT
26,400
35,800
CAROLINA BAYS PARKWAY
14,700
21,600
17,100
24,800
2,400
3,200
14,100
17,400
OCEAN HWY W US 17
TRAFFIC DIAGRAM
NC-130 WHITEVILLE ROAD
2019 ADT
2045 ADT
9,900
15,600
CAROLINA BAYS PARKWAY
2,200
2,900
26,400
35,800
2,700
5,300
27,500
41,400
2,200
3,200
2,800
6,400
10,000
17,000
NC-130 WHITEVILLE ROAD
-L- NC CAROLINA BAYS PARKWAY / US 17
LEGEND
ALTERNATE 1
ALTERNATE 1A
ALTERNATE 2
ALTERNATE 4
ALTERNATE 4A
ALTERNATE 7
ALTERNATE 8
CONSTRUCTION PHASE 1 – SCENARIO 1(CP1-S1)
CONSTRUCTION PHASE 1 – SCENARIO 2(CP1-S2)
BUILDINGS
LAKES, RIVER, STREAMS AND PONDS
PROPOSED RIGHT OF WAY
PROPOSED CONTROL OF ACCESS
EXISTING CONTROL OF ACCESS
TEMPORARY CONSTRUCTION EASEMENT
CEMETERY
CITY OR TOWN LINES
PROPERTY LINES
HISTORIC PROPERTY
WETLAND
PARKS
POTENTIAL NOISE ABATEMENT AREA
PROPOSED STRUCTURES
EXISTING STRUCTURES TO BE REMOVED
EXISTING STRUCTURES TO BE RETAINED
PROPOSED LIMITS OF CONSTRUCTION
PRESENT ADT
FUTURE ADT
PROPOSED TRAFFIC SIGNAL
500' 0' 500' 1000'
250'
(ENGLISH)
INCOMPLETE PLANS
DO NOT USE FOR R/W ACQUISITION
PRELIMINARY PLANS
DO NOT USE FOR CONSTRUCTION
NOTE:
AERIAL PHOTOGRAPHY DATED 01/03/2025
UTILITY NOTE:
TO PROVIDE GREATER VISUAL CLARITY EXISTING AND PROPOSED UTILITIES ARE NOT SHOWN ON THESE MAPS OR ON OTHER DISPLAYS. THE DESIGNS SHOWN AND THESE MAPS ARE FUNCTIONAL AND ARE SUBJECT TO CHANGE
NOTE:
FULL CONTROL OF ACCESS IS PROPOSED FOR THIS FACILITY TO A FACILITY PROVIDED ONLY VIA RAMPS AT INTERCHANGES ALL CROSS-STREETS ARE GRADE-SEPARATED NO PRIVATE DRIVEWAY CONNECTIONS ALLOWED
DESIGN DATA
Functional Class. = Freeway
Design Speed = 75 mph
Max. Superelev. = 0.08
MATCHLINE SHEET 2
BAYFIELD LN NW
ALT 4A
ALT 1A
SR 1316 (OLD SHALLOTTE RD NW)
STARBOARD KNOLL
MINNIE BELL RD NW
SR 1316 (GREEN BAY RD NW)
MINNIE BELL CEMETERY RD NW
UNION CEMETERY
US-17 (OCEAN HWY)
17
ALT 1, 2, 4, 7, 8
OCEAN RIDGE PLANTATION
TALL PINES PLANTATION
BRUNSWICK BEACHES RESORT
GA BOWER
PANTHER'S RUN GOLF LINKS
TIGER'S EYE GOLF LINKS
SR 1184 (ISLE OF CAPRI BEACH RD)
LAKEWOOD ESTATES
SHALLOTTE MUNICIPAL BOUNDARY
MCNAIR RD SW (SR 1570)
WILDWOOD VILLAGE
WILDWOOD ST NW
SHALLOTTE MUNICIPAL PARK
NC-130 WHITEVILLE RD
WEST BRUNSWICK HIGH SCHOOL
BRUNSWICK TECHNICAL EDUCATION CENTER
US-17 BUS (MAIN ST)
NC-179 VILLAGE RD SW
THE ACADEMY
179
END TIP PROJECT R-5876
-L- 1A- POC STA. 1120 + 00.00
-L- NC CAROLINA BAYS PARKWAY / US 17