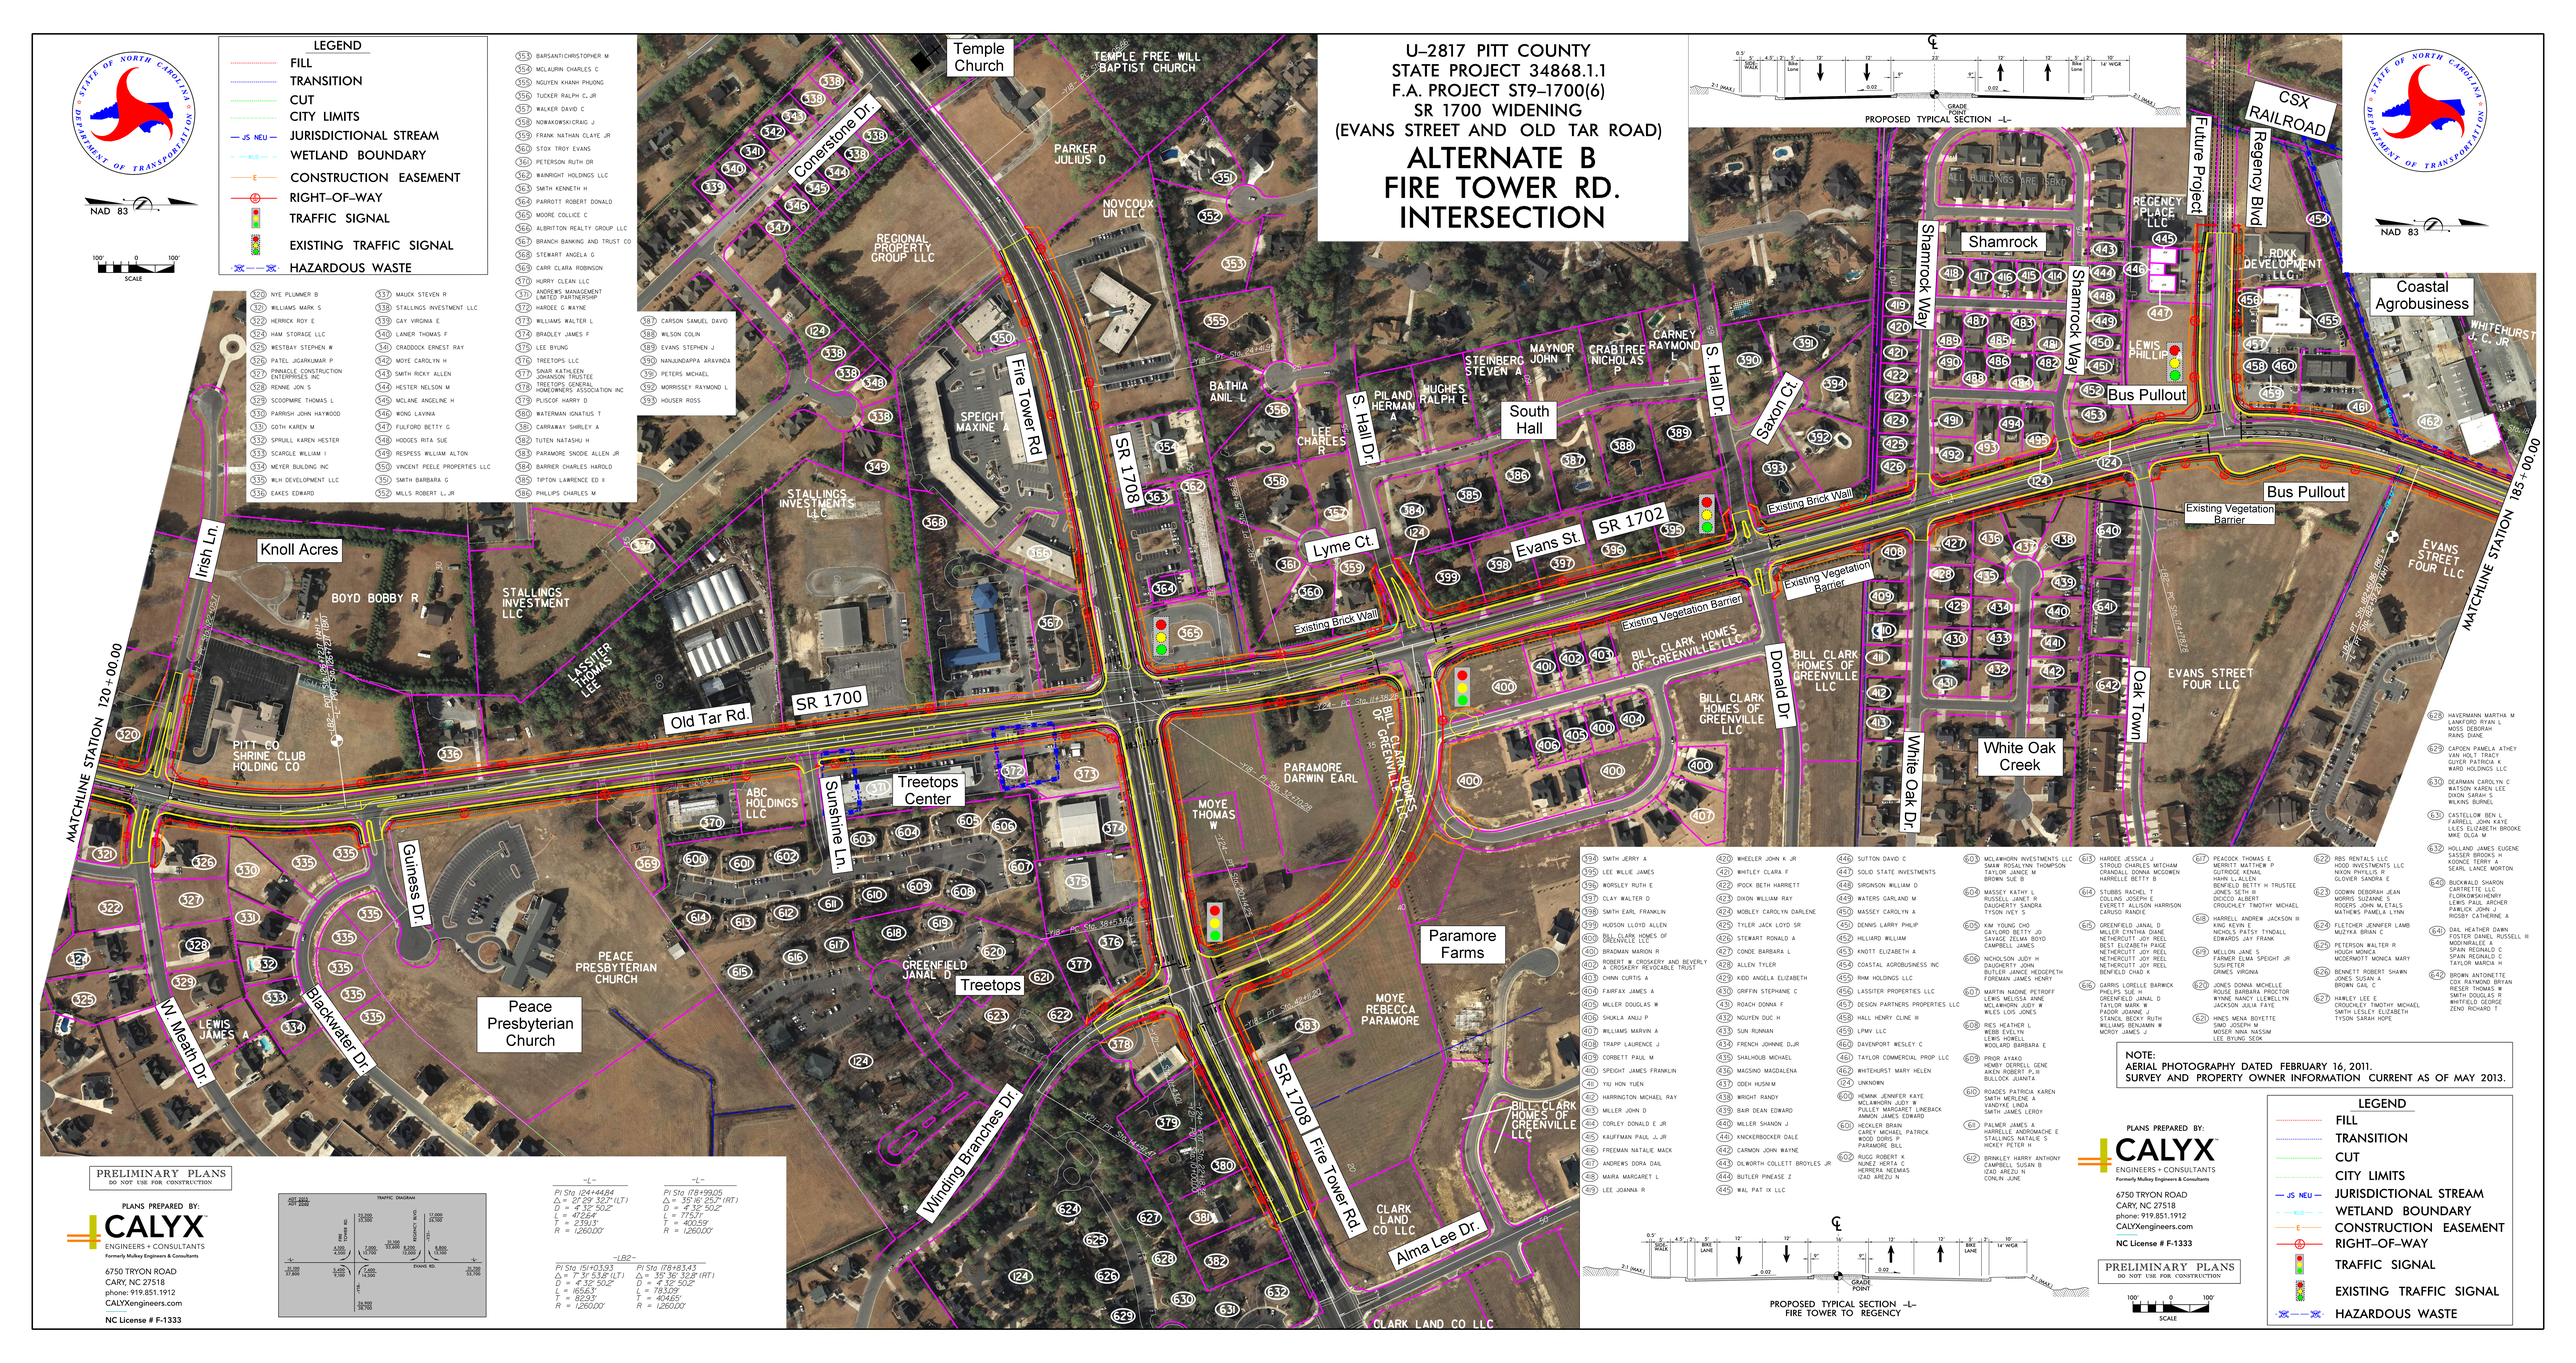
U-2817 PITT COUNTY
STATE PROJECT 34868.1.1
F.A. PROJECT ST9-1700(6)
SR 1700 WIDENING
(EVANS STREET AND OLD TAR ROAD)
ALTERNATE B
FIRE TOWER RD.
INTERSECTION
LEGEND
FILL
TRANSITION
CUT
CITY LIMITS
JURISDICTIONAL STREAM
WETLAND BOUNDARY
CONSTRUCTION EASEMENT
RIGHT-OF-WAY
TRAFFIC SIGNAL
EXISTING TRAFFIC SIGNAL
HAZARDOUS WASTE
NAD 83
SCALE
PROPOSED TYPICAL SECTION -L-
PROPOSED TYPICAL SECTION -L- FIRE TOWER TO REGENCY
MATCHLINE STATION 120+00.00
MATCHLINE STATION 185+00.00
Temple Church
TEMPLE FREE WILL BAPTIST CHURCH
Conerstone Dr.
PARKER JULIUS D
NOVCOUX UN LLC
REGIONAL PROPERTY GROUP LLC
Fire Tower Rd.
SPEIGHT MAXINE A
STALLINGS INVESTMENTS LLC
SR 1708
BATHIA ANIL L
LEE CHARLES R
S. Hall Dr.
PILAND HERMAN A
HUGHES RALPH E
STEINBERG STEVEN A
MAYNOR JOHN T
CRABTREE NICHOLAS P
CARNEY RAYMOND L
South Hall
Saxon Ct.
Shamrock Way
Shamrock
REGENCY PLACE LLC
Future Project
Regency Blvd
CSX RAILROAD
ROKK DEVELOPMENT LLC
Coastal Agrobusiness
WHITEHURST J. C. JR
LEWIS PHILLIP
Bus Pullout
Existing Brick Wall
Existing Vegetation Barrier
Lyme Ct.
Evans St.
SR 1702
Knoll Acres
Irish Ln.
BOYD BOBBY R
STALLINGS INVESTMENT LLC
LASSITER THOMAS LEE
Old Tar Rd.
SR 1700
PITT CO SHRINE CLUB HOLDING CO
ABC HOLDINGS LLC
Sunshine Ln.
Treetops Center
Guiness Dr.
PEACE PRESBYTERIAN CHURCH
Peace Presbyterian Church
LEWIS JAMES A
W. Meath Dr.
Blackwater Dr.
Winding Branches Dr.
GREENFIELD JANAL D
Treetops
MOYE THOMAS W
PARAMORE DARWIN EARL
BILL CLARK HOMES OF GREENVILLE LLC
Donald Dr.
White Oak Dr.
White Oak Creek
Oak Town
EVANS STREET FOUR LLC
Paramore Farms
MOYE REBECCA PARAMORE
CLARK LAND CO LLC
Alma Lee Dr.
NOTE:
AERIAL PHOTOGRAPHY DATED FEBRUARY 16, 2011.
SURVEY AND PROPERTY OWNER INFORMATION CURRENT AS OF MAY 2013.
PRELIMINARY PLANS
DO NOT USE FOR CONSTRUCTION
PLANS PREPARED BY:
CALYX
ENGINEERS + CONSULTANTS
Formerly Mulkey Engineers & Consultants
6750 TRYON ROAD
CARY, NC 27518
phone: 919.851.1912
CALYXengineers.com
NC License # F-1333
TRAFFIC DIAGRAM
-L-
PI Sta 124+44.84
Δ = 21° 29' 32.7" (LT)
D = 4° 32' 50.2"
L = 472.64'
T = 239.13'
R = 1,260.00'
-L-
PI Sta 178+99.05
Δ = 35° 16' 25.7" (RT)
D = 4° 32' 50.2"
L = 775.71'
T = 400.59'
R = 1,260.00'
-LB2-
PI Sta 151+03.93
Δ = 7° 31' 53.8" (LT)
D = 4° 32' 50.2"
L = 165.63'
T = 82.93'
R = 1,260.00'
PI Sta 178+83.43
Δ = 35° 36' 32.8" (RT)
D = 4° 32' 50.2"
L = 783.09'
T = 404.65'
R = 1,260.00'
LEGEND
FILL
TRANSITION
CUT
CITY LIMITS
JURISDICTIONAL STREAM
WETLAND BOUNDARY
CONSTRUCTION EASEMENT
RIGHT-OF-WAY
TRAFFIC SIGNAL
EXISTING TRAFFIC SIGNAL
HAZARDOUS WASTE