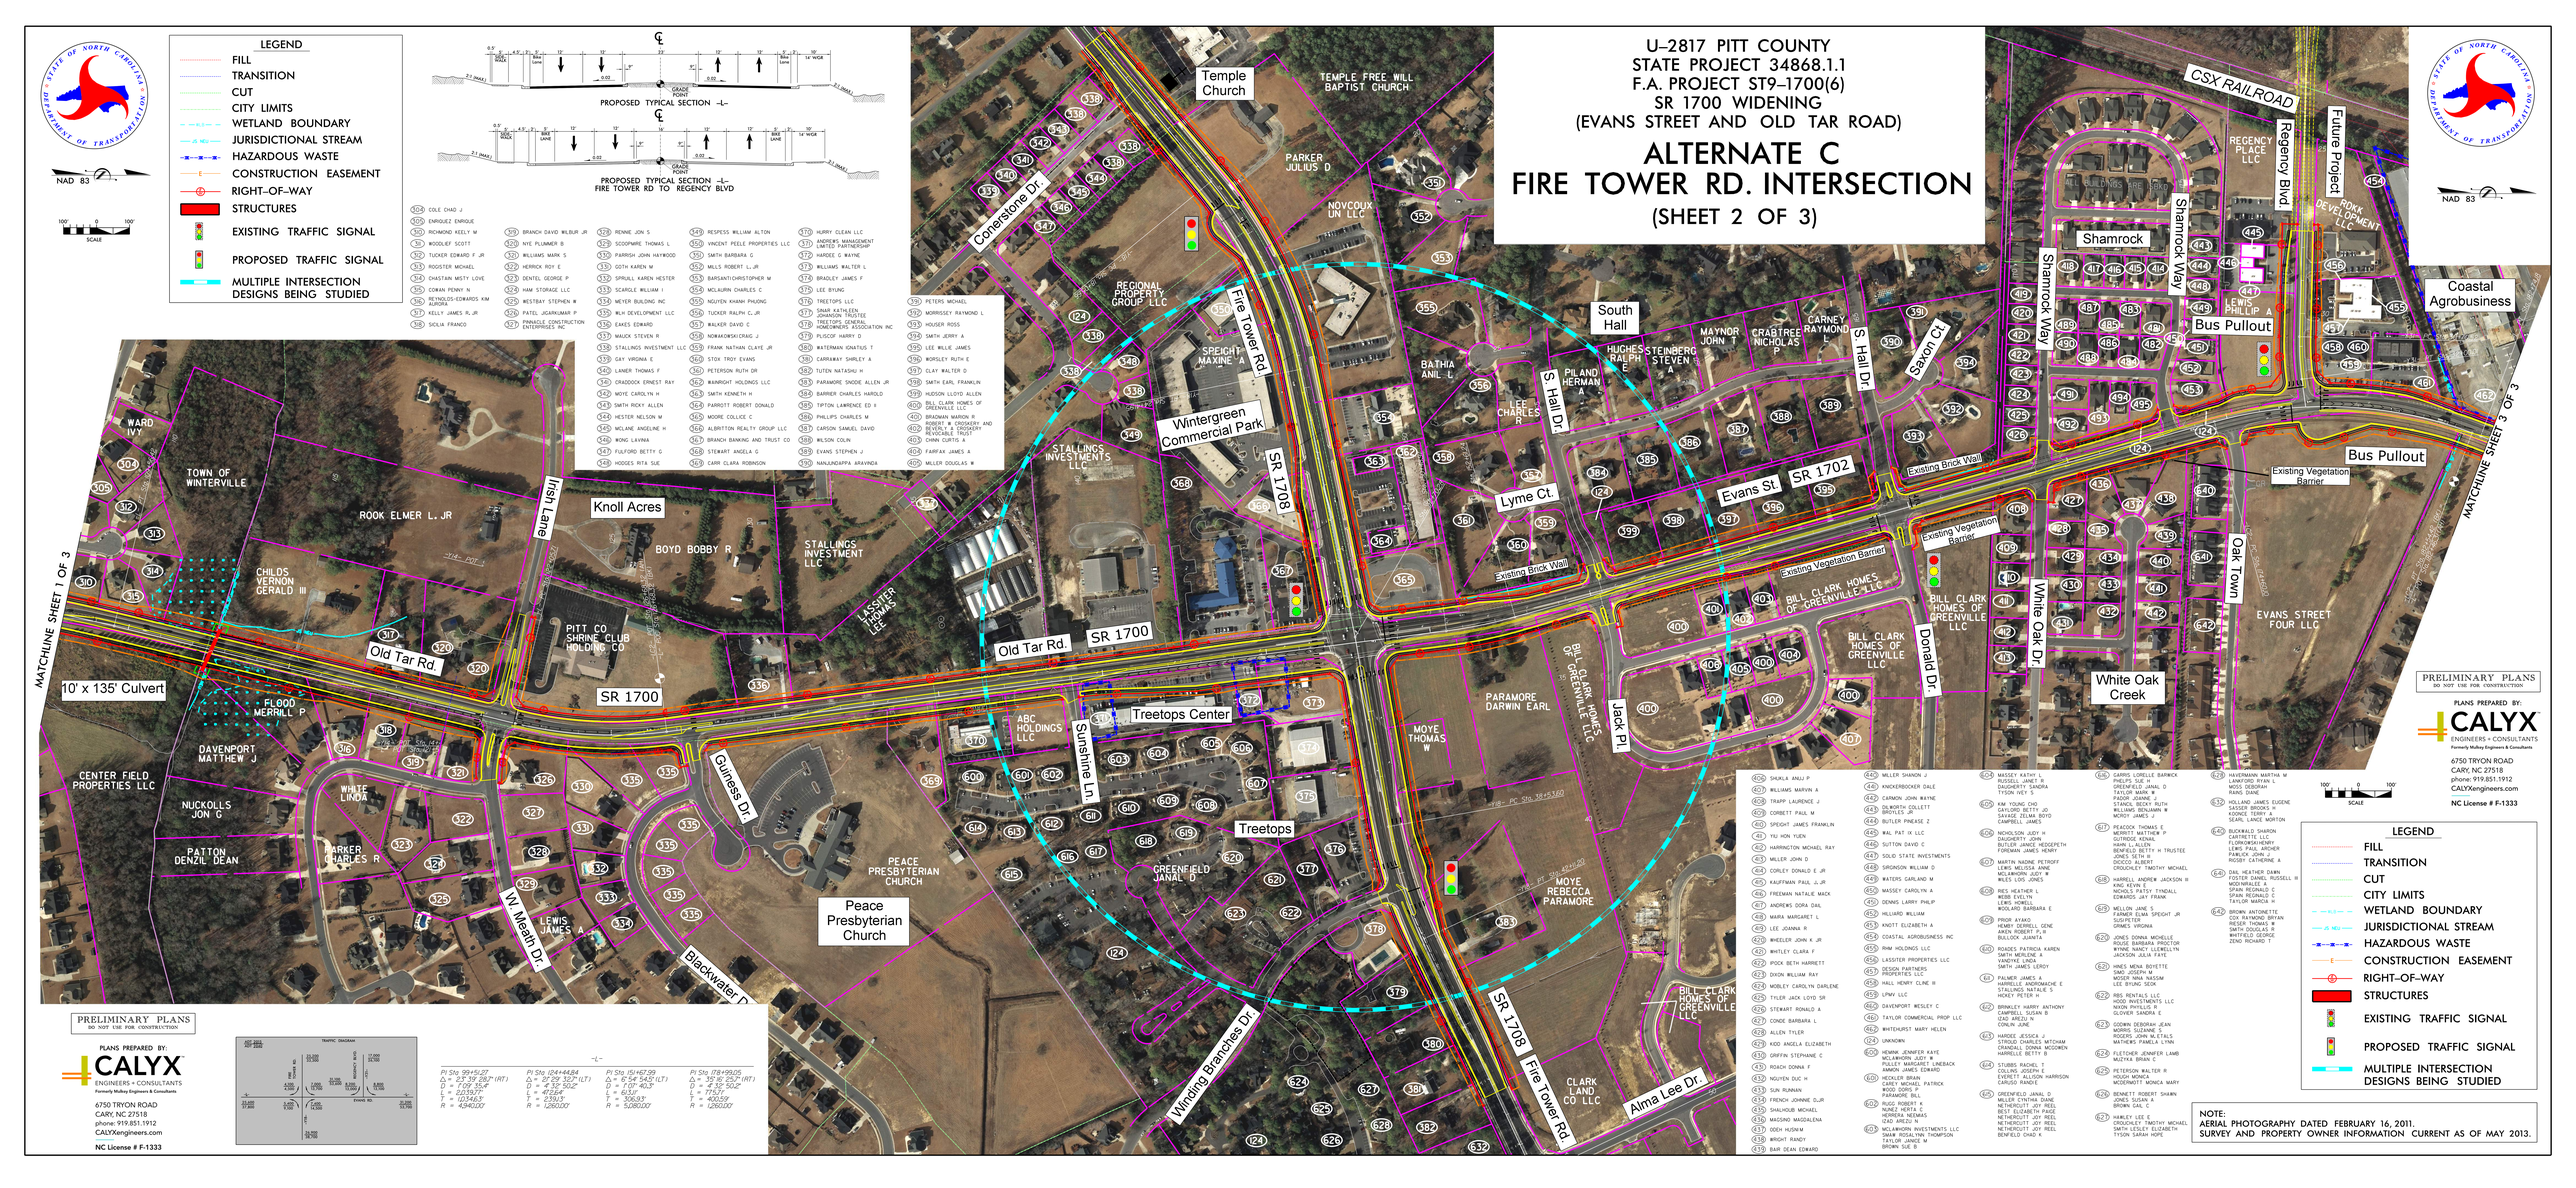
U–2817 PITT COUNTY
STATE PROJECT 34868.1.1
F.A. PROJECT ST9–1700(6)
SR 1700 WIDENING
(EVANS STREET AND OLD TAR ROAD)
ALTERNATE C
FIRE TOWER RD. INTERSECTION
(SHEET 2 OF 3)
LEGEND
FILL
TRANSITION
CUT
CITY LIMITS
WETLAND BOUNDARY
JURISDICTIONAL STREAM
HAZARDOUS WASTE
CONSTRUCTION EASEMENT
RIGHT–OF–WAY
STRUCTURES
EXISTING TRAFFIC SIGNAL
PROPOSED TRAFFIC SIGNAL
MULTIPLE INTERSECTION DESIGNS BEING STUDIED
PROPOSED TYPICAL SECTION –L–
PROPOSED TYPICAL SECTION –L– FIRE TOWER RD TO REGENCY BLVD
NAD 83
SCALE
Temple Church
TEMPLE FREE WILL BAPTIST CHURCH
PARKER JULIUS D
NOVCOUX UN LLC
Conerstone Dr.
REGIONAL PROPERTY GROUP LLC
Fire Tower Rd.
SPEIGHT MAXINE A
Wintergreen Commercial Park
SR 1708
STALLINGS INVESTMENTS LLC
BATHIA ANIL L
South Hall
HUGHES RALPH E
STEINBERG STEVEN A
MAYNOR JOHN T
CRABTREE NICHOLAS P
CARNEY RAYMOND L
S. Hall Dr.
Saxon Ct.
PILAND HERMAN A
LEE CHARLES R
Lyme Ct.
Evans St.
SR 1702
Existing Brick Wall
Existing Vegetation Barrier
CSX RAILROAD
Regency Blvd.
REGENCY PLACE LLC
Future Project
ROKK DEVELOPMENT LLC
Shamrock
Shamrock Way
Bus Pullout
Coastal Agrobusiness
LEWIS PHILLIP A
Existing Vegetation Barrier
MATCHLINE SHEET 3 OF 3
WARD IVY
TOWN OF WINTERVILLE
ROOK ELMER L. JR
Irish Lane
Knoll Acres
BOYD BOBBY R
STALLINGS INVESTMENT LLC
CHILDS VERNON GERALD III
PITT CO SHRINE CLUB HOLDING CO
LASSITER THOMAS LEE
Old Tar Rd.
SR 1700
MATCHLINE SHEET 1 OF 3
10' x 135' Culvert
FLOOD MERRILL P
DAVENPORT MATTHEW J
CENTER FIELD PROPERTIES LLC
NUCKOLLS JON G
WHITE LINDA
PATTON DENZIL DEAN
PARKER CHARLES R
LEWIS JAMES A
W. Meath Dr.
Blackwater Dr.
Guiness Dr.
ABC HOLDINGS LLC
Sunshine Ln.
Treetops Center
Treetops
PEACE PRESBYTERIAN CHURCH
Peace Presbyterian Church
GREENFIELD JANAL D
MOYE REBECCA PARAMORE
PARAMORE DARWIN EARL
MOYE THOMAS W
BILL CLARK HOMES OF GREENVILLE LLC
Jack Pl.
Donald Dr.
White Oak Dr.
White Oak Creek
EVANS STREET FOUR LLC
Oak Town
Winding Branches Dr.
Alma Lee Dr.
CLARK LAND CO LLC
PRELIMINARY PLANS
DO NOT USE FOR CONSTRUCTION
PLANS PREPARED BY:
CALYX
ENGINEERS + CONSULTANTS
Formerly Mulkey Engineers & Consultants
6750 TRYON ROAD
CARY, NC 27518
phone: 919.851.1912
CALYXengineers.com
NC License # F-1333
NOTE:
AERIAL PHOTOGRAPHY DATED FEBRUARY 16, 2011.
SURVEY AND PROPERTY OWNER INFORMATION CURRENT AS OF MAY 2013.