CORRIDOR DESIGN PUBLIC HEARING MAP

GASTON EAST–WEST CONNECTOR

STIP NO. U–3321

GASTON AND MECKLENBURG COUNTIES

APRIL 24, 2009

NORTH CAROLINA Turnpike Authority

STATE OF NORTH CAROLINA DEPARTMENT OF TRANSPORTATION

CENTRAL AREA MAP 2 of 4

DETAILED STUDY ALTERNATIVE 58

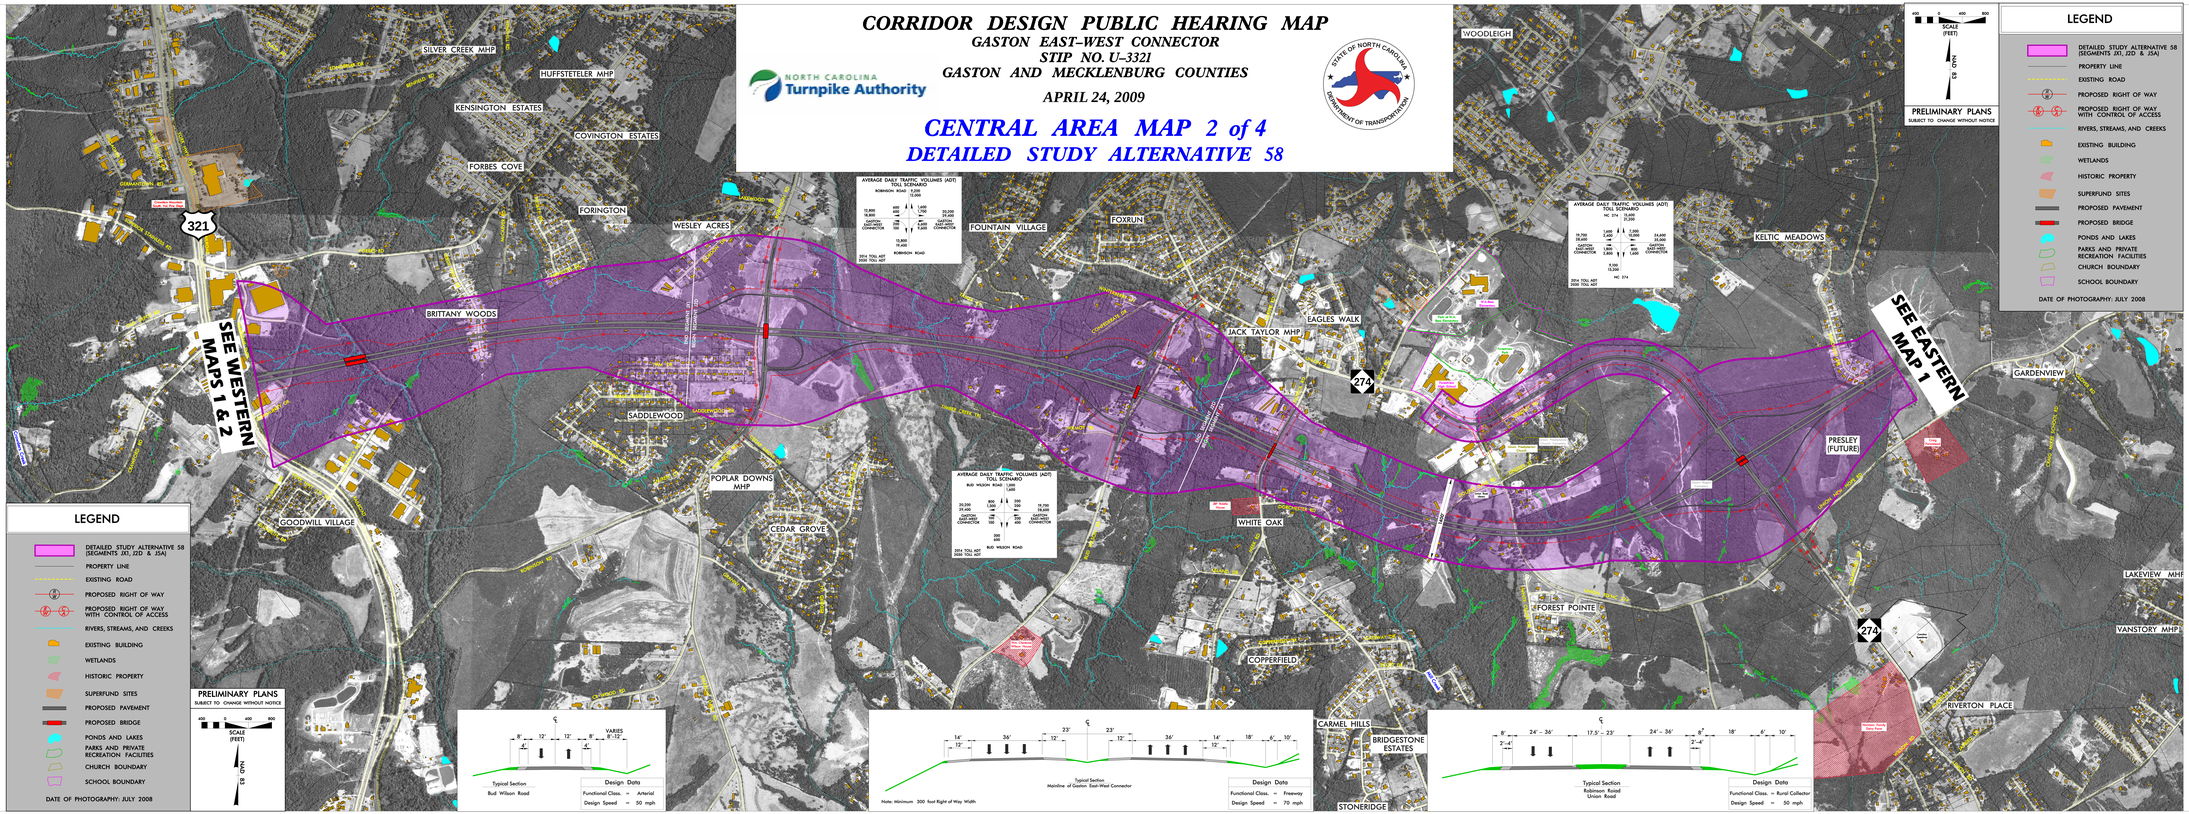

LEGEND

- DETAILED STUDY ALTERNATIVE 58 (SEGMENTS 3T, 2ZD & 3SA)
- PROPERTY LINE
- EXISTING ROAD
- PROPOSED RIGHT OF WAY
- PROPOSED RIGHT OF WAY WITH CONTROL OF ACCESS
- RIVERS, STREAMS, AND CREEKS
- EXISTING BUILDING
- WETLANDS
- HISTORIC PROPERTY
- SUPERFUND SITES
- PROPOSED PAVEMENT
- PROPOSED BRIDGE
- PONDS AND LAKES
- PARKS AND PRIVATE RECREATION FACILITIES
- CHURCH BOUNDARY
- SCHOOL BOUNDARY

DATE OF PHOTOGRAPHY: JULY 2008

PRELIMINARY PLANS
SUBJECT TO CHANGE WITHOUT NOTICE

SCALE (FEET) 450 0 450 900

NAD 83

CORRIDOR DESIGN PUBLIC HEARING MAP
GASTON EAST-WEST CONNECTOR
GASTON AND MECKLENBURG COUNTIES
CENTRAL AREA MAP 2
DETAILED STUDY ALTERNATIVE 58