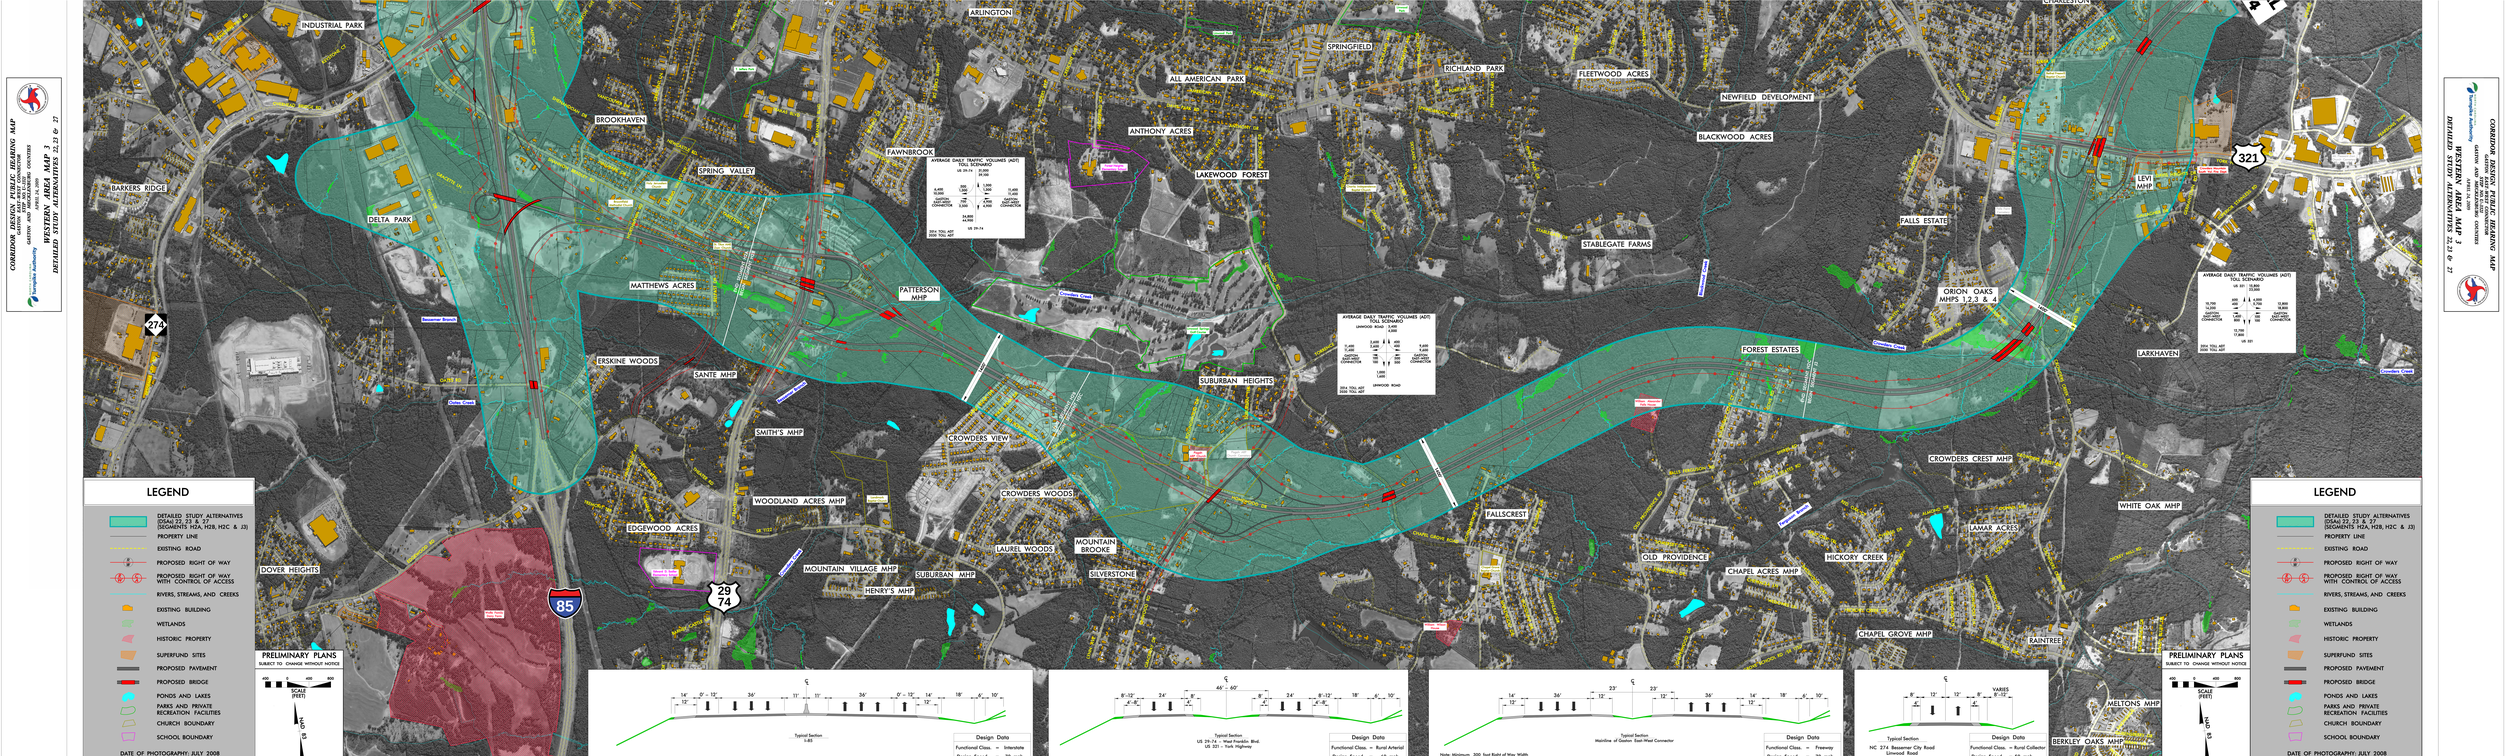

CORRIDOR DESIGN PUBLIC HEARING MAP
GRAYSON AND YORK COUNTIES
STATEWIDE TIP PROJECT U-5301
STATEWIDE TIP PROJECT R-2514B
WESTERN AREA MAP 3
DETAILED STUDY ALTERNATIVES 22, 23 & 27
APRIL 24, 2008
Kimley-Horn and Associates, Inc.
Rampton Abernathy
LEGEND
DETAILED STUDY ALTERNATIVES (DSAs) 22, 23 & 27 (SEGMENTS H2A, H2B, H2C & J3)
PROPERTY LINE
EXISTING ROAD
PROPOSED RIGHT OF WAY
PROPOSED RIGHT OF WAY WITH CONTROL OF ACCESS
RIVERS, STREAMS, AND CREEKS
EXISTING BUILDING
WETLANDS
HISTORIC PROPERTY
SUPERFUND SITES
PROPOSED PAVEMENT
PROPOSED BRIDGE
PONDS AND LAKES
PARKS AND PRIVATE RECREATION FACILITIES
CHURCH BOUNDARY
SCHOOL BOUNDARY
DATE OF PHOTOGRAPHY: JULY 2008
PRELIMINARY PLANS
SUBJECT TO CHANGE WITHOUT NOTICE
SCALE (FEET)
NAD 83