FUNCTIONAL DESIGN MAP
GASTON EAST – WEST CONNECTOR
STIP PROJECT U-3321
GASTON & MECKLENBURG COUNTIES
JUNE 9, 2010
SHEET 1 OF 8
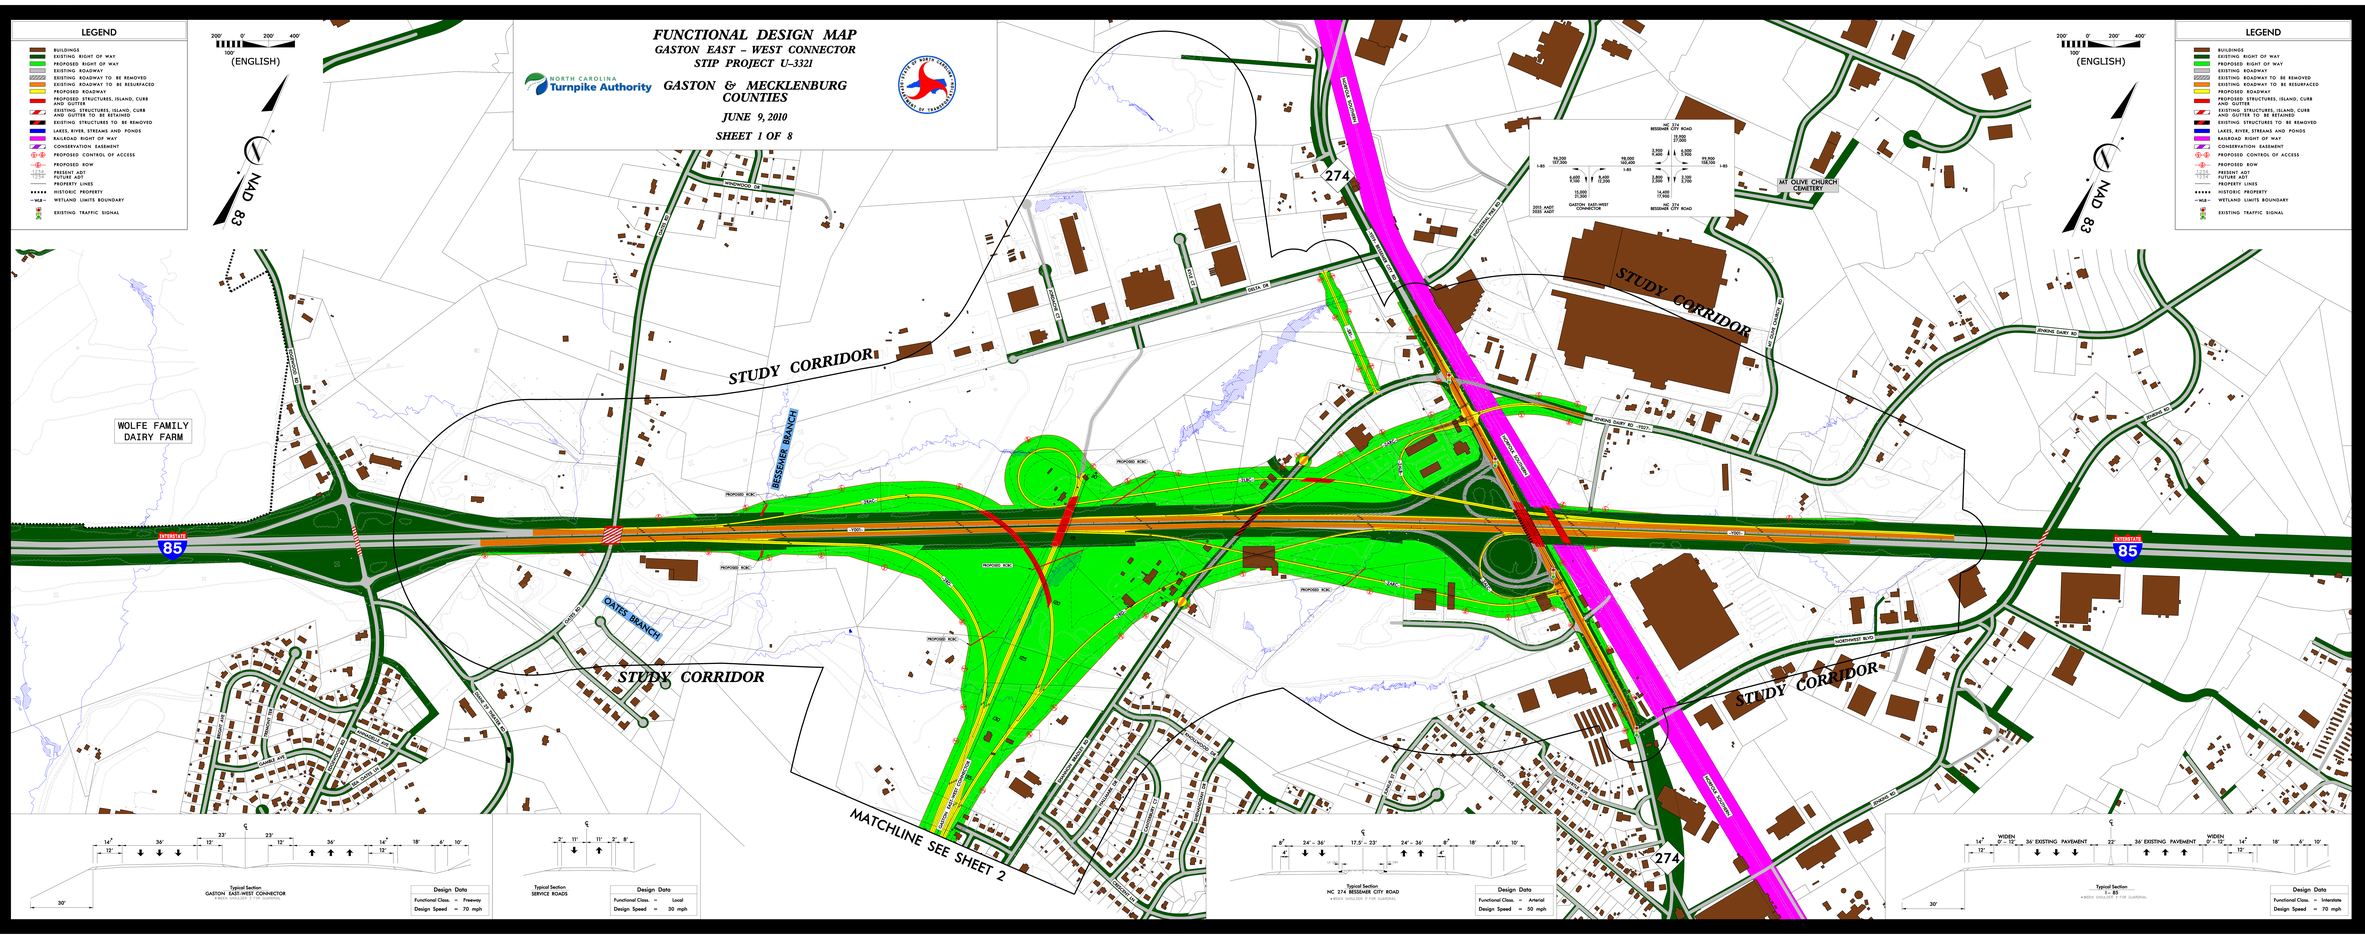
NORTH CAROLINA Turnpike Authority