FUNCTIONAL DESIGN MAP

GASTON EAST – WEST CONNECTOR
STIP PROJECT U-3321

NORTH CAROLINA Turnpike Authority

GASTON & MECKLENBURG COUNTIES

JUNE 9, 2010

SHEET 2 OF 8

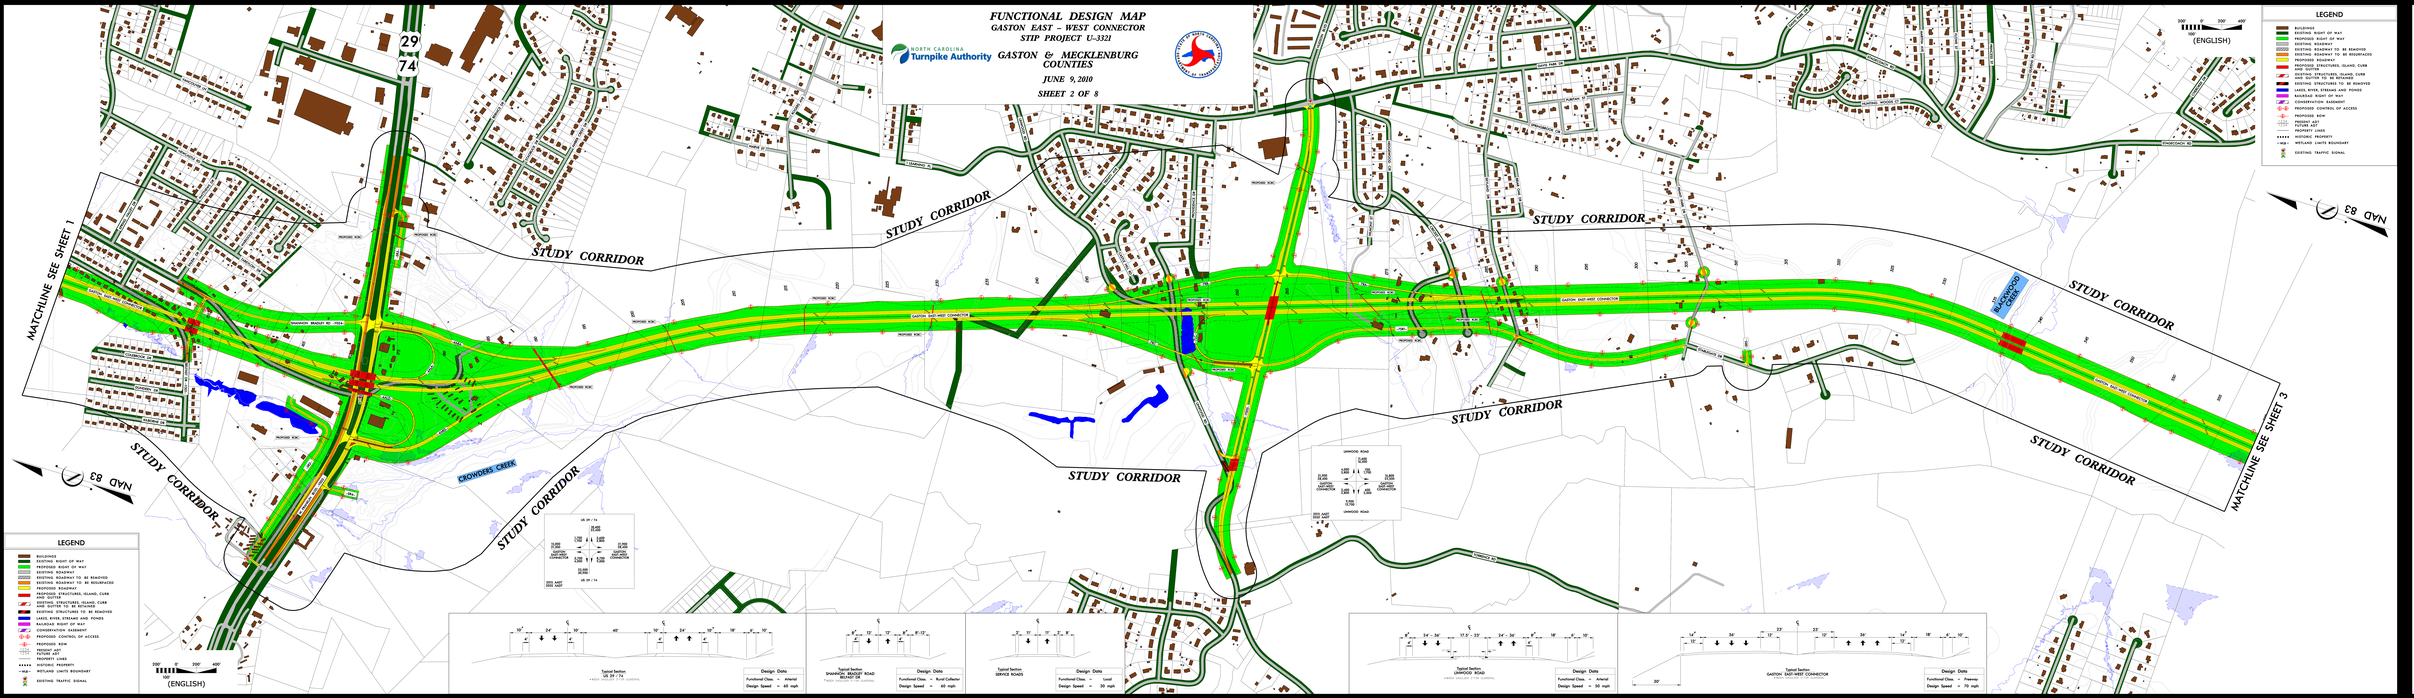

FUNCTIONAL DESIGN MAP
GASTON EAST – WEST CONNECTOR
STIP PROJECT U-3321
GASTON & MECKLENBURG COUNTIES
JUNE 9, 2010
SHEET 2 OF 8
NORTH CAROLINA Turnpike Authority