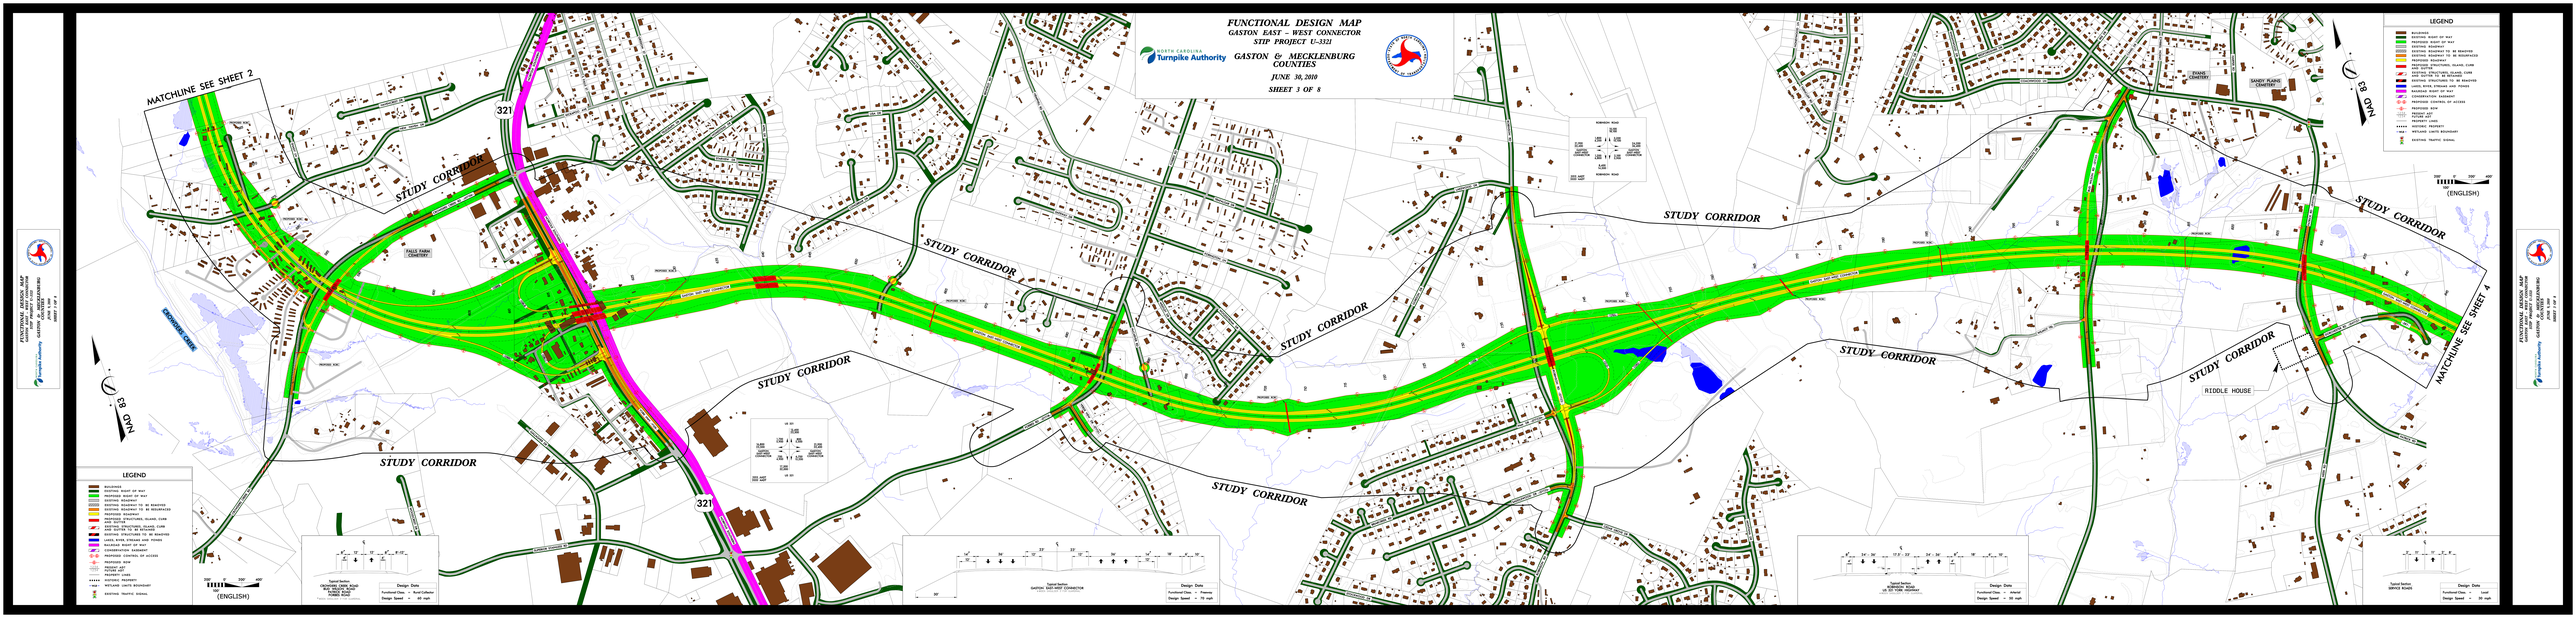
FUNCTIONAL DESIGN MAP
GASTON EAST – WEST CONNECTOR
STIP PROJECT U-3321
GASTON & MECKLENBURG COUNTIES
JUNE 30, 2010
SHEET 3 OF 8
NORTH CAROLINA Turnpike Authority
MATCHLINE SEE SHEET 2
MATCHLINE SEE SHEET 4
STUDY CORRIDOR
321
NAD 83
(ENGLISH)
LEGEND
FALLS FARM CEMETERY
RIDDLE HOUSE
SANDY PLAINS CEMETERY
FUNCTIONAL DESIGN MAP
GASTON EAST – WEST CONNECTOR
STIP PROJECT U-3321
GASTON & MECKLENBURG COUNTIES
JUNE 30, 2010
SHEET 3 OF 8