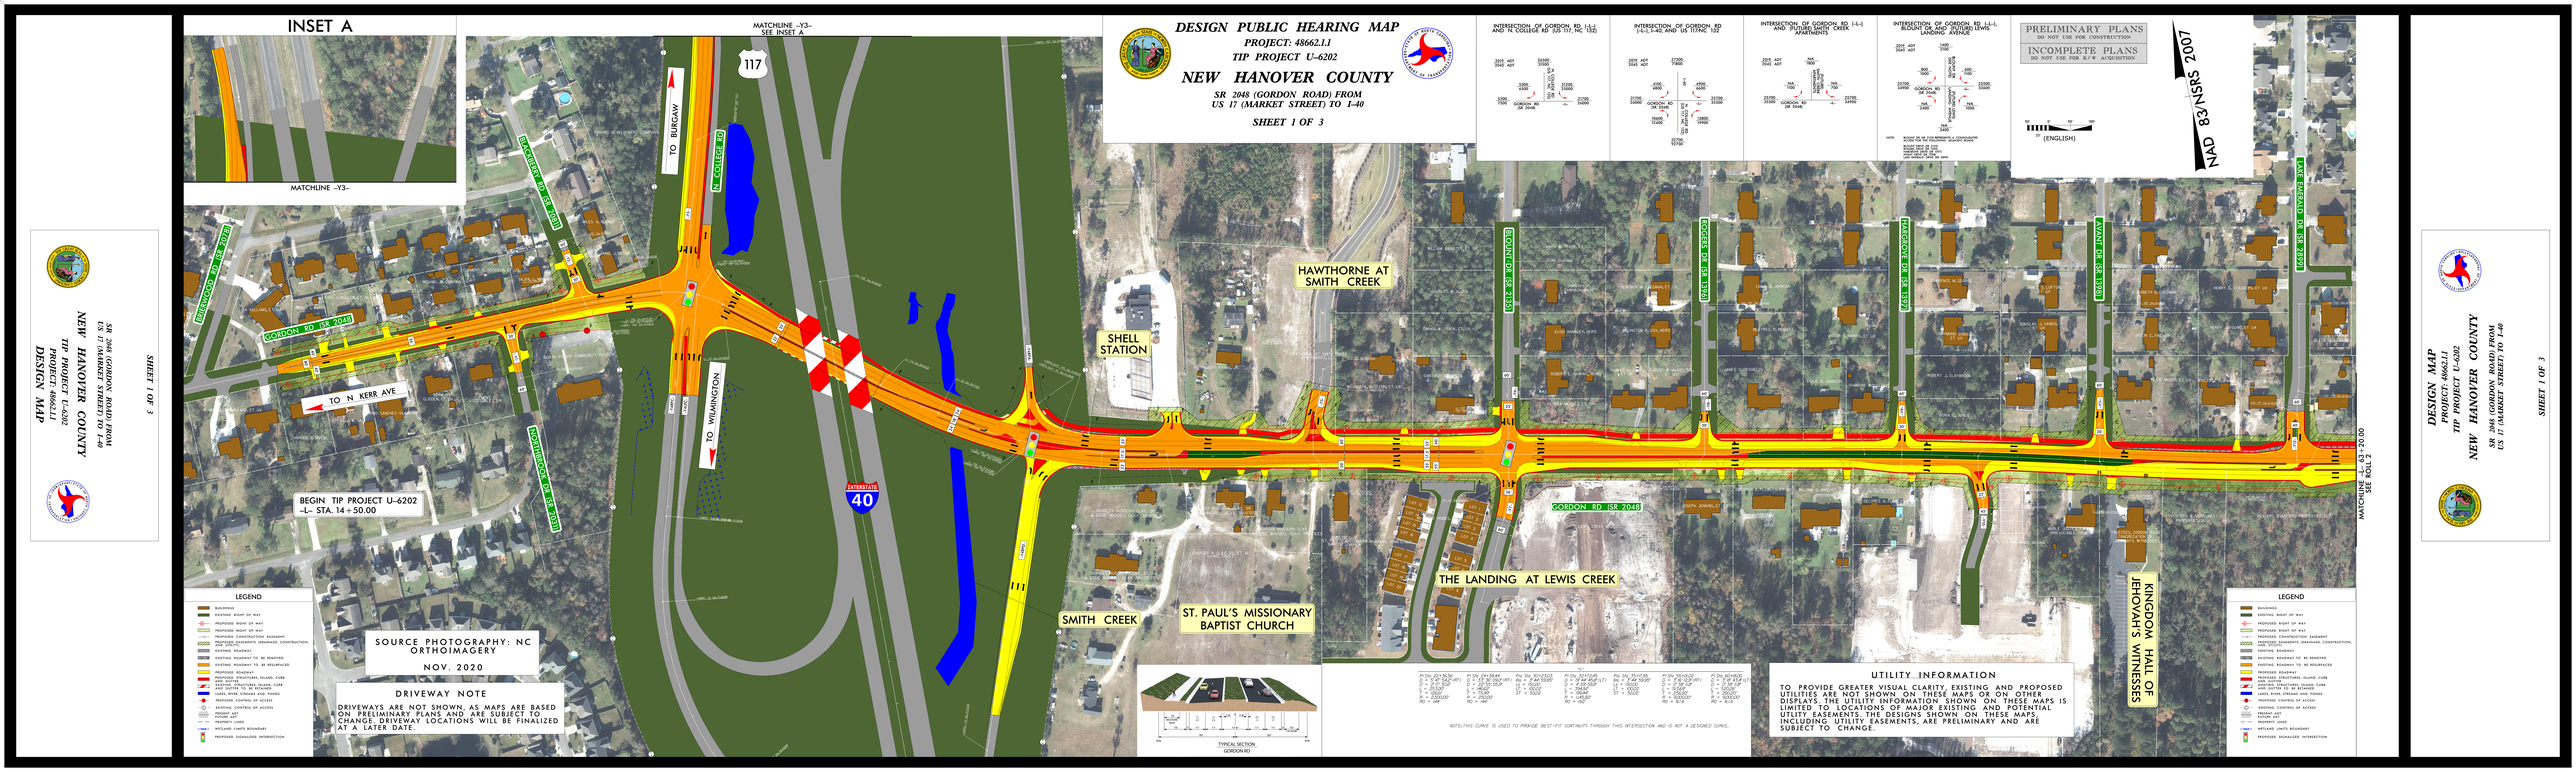

SHEET 1 OF 3
SR 2048 (GORDON ROAD) FROM US 17 (MARKET STREET) TO I-40
NEW HANOVER COUNTY
TIP PROJECT U-6202
PROJECT: 48662.1.1
DESIGN MAP