U–2524C&D REVISED TRANSPORTATION CORRIDOR OFFICIAL MAP

GREENSBORO WESTERN URBAN LOOP

NORTH OF SR 2176 (BRYAN BOULEVARD) TO SR 2303 (LAWNDALE DRIVE)

GUILFORD COUNTY

SHEET 2 OF 2

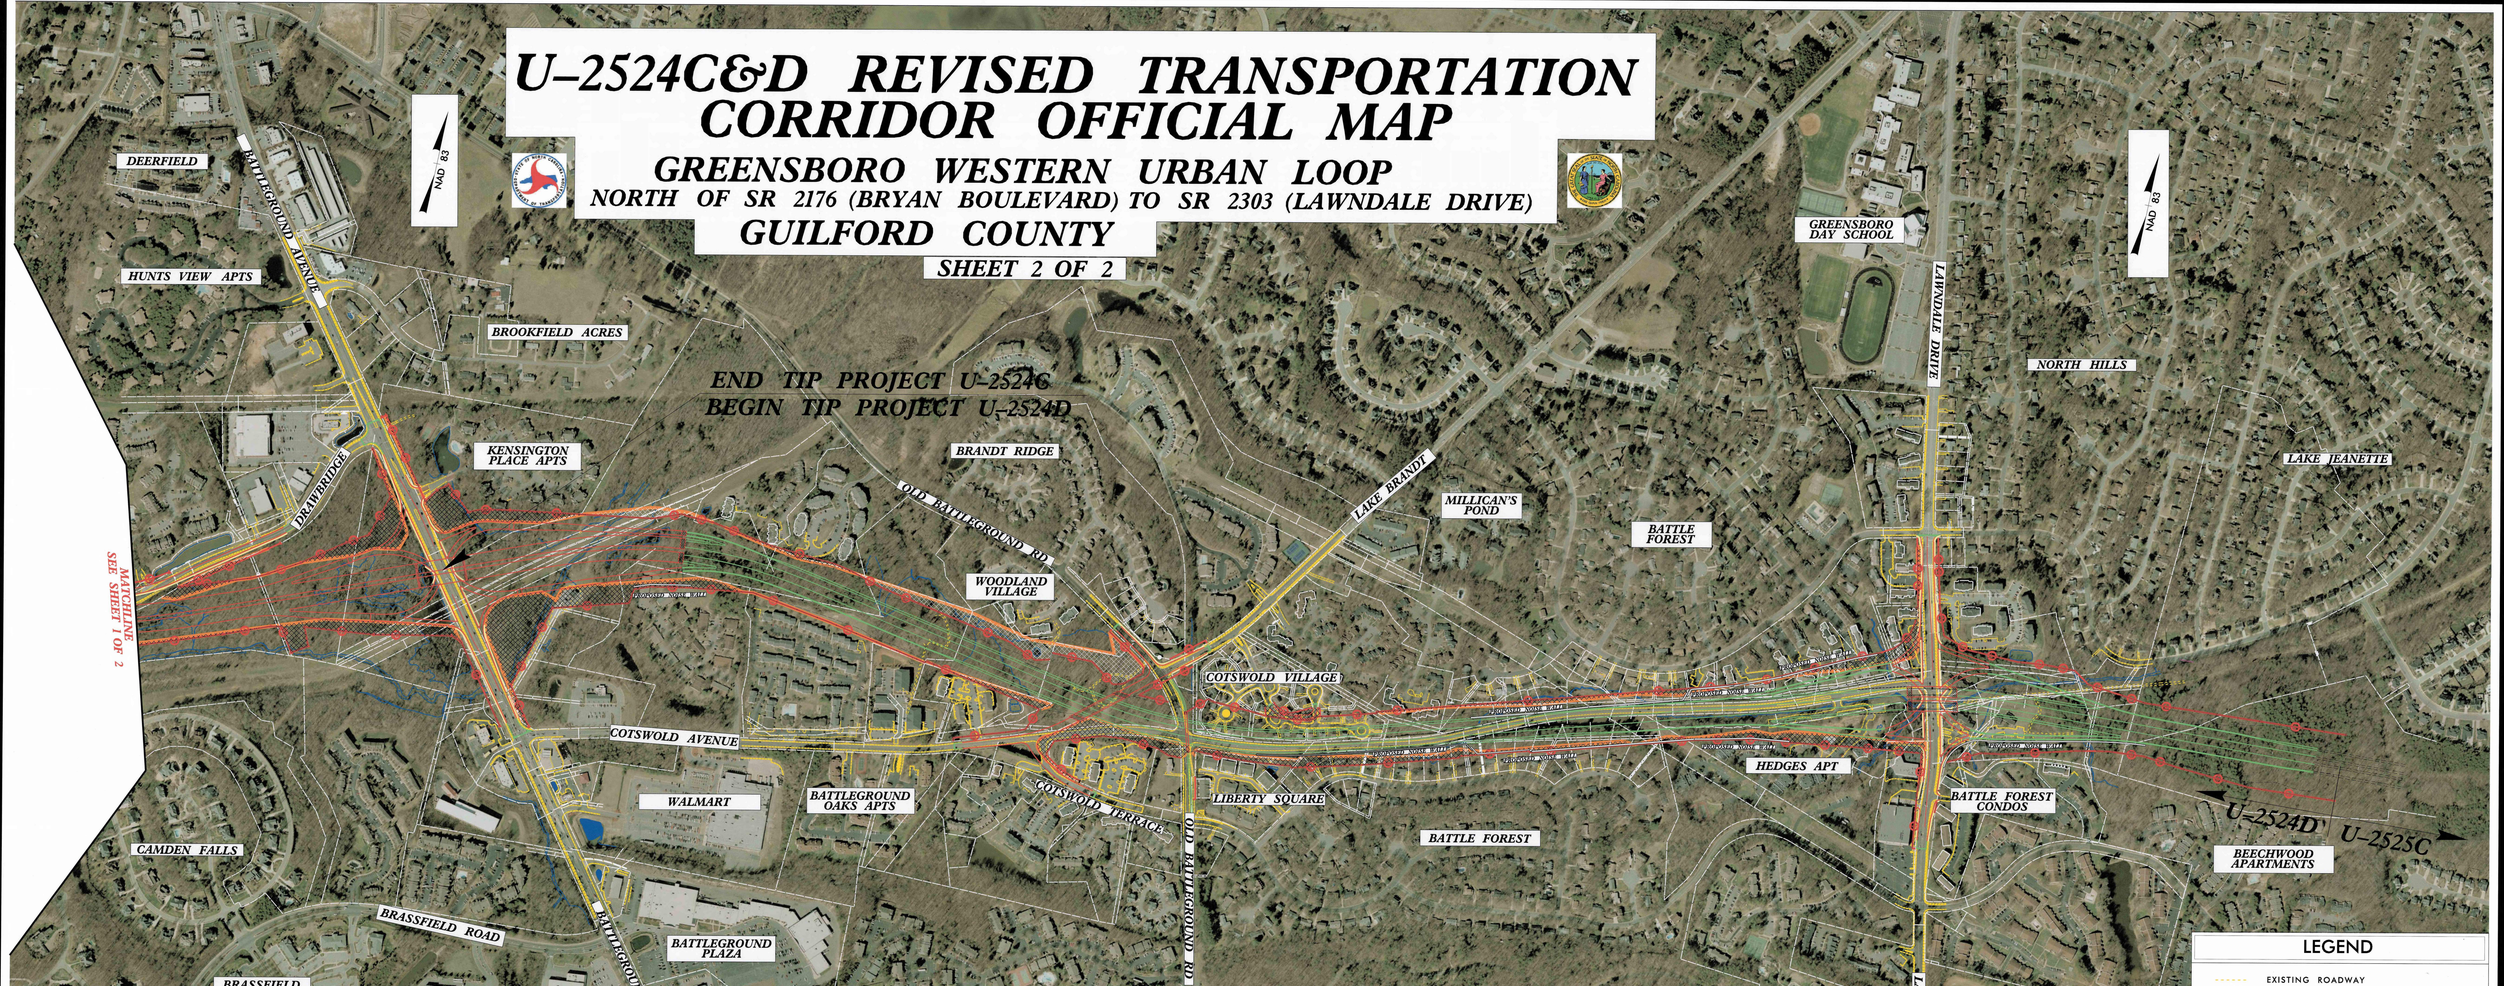

RD24F773 10/22/2010 Corridor Public Meeting Map u2524c_rdp_now sheet 2 cdwalston [TTO-F1100c