DESIGN PUBLIC HEARING MAP & OFFICIAL CORRIDOR MAP

PROJECT 34411 (R-2250)

PITT COUNTY

GREENVILLE SOUTHWEST BYPASS FROM NC 11 SOUTH OF AYDEN TO US 264 IN GREENVILLE

ALTERNATE 4-EXT

SHEET 1 OF 6

PRELIMINARY PLANS
DO NOT USE FOR CONSTRUCTION

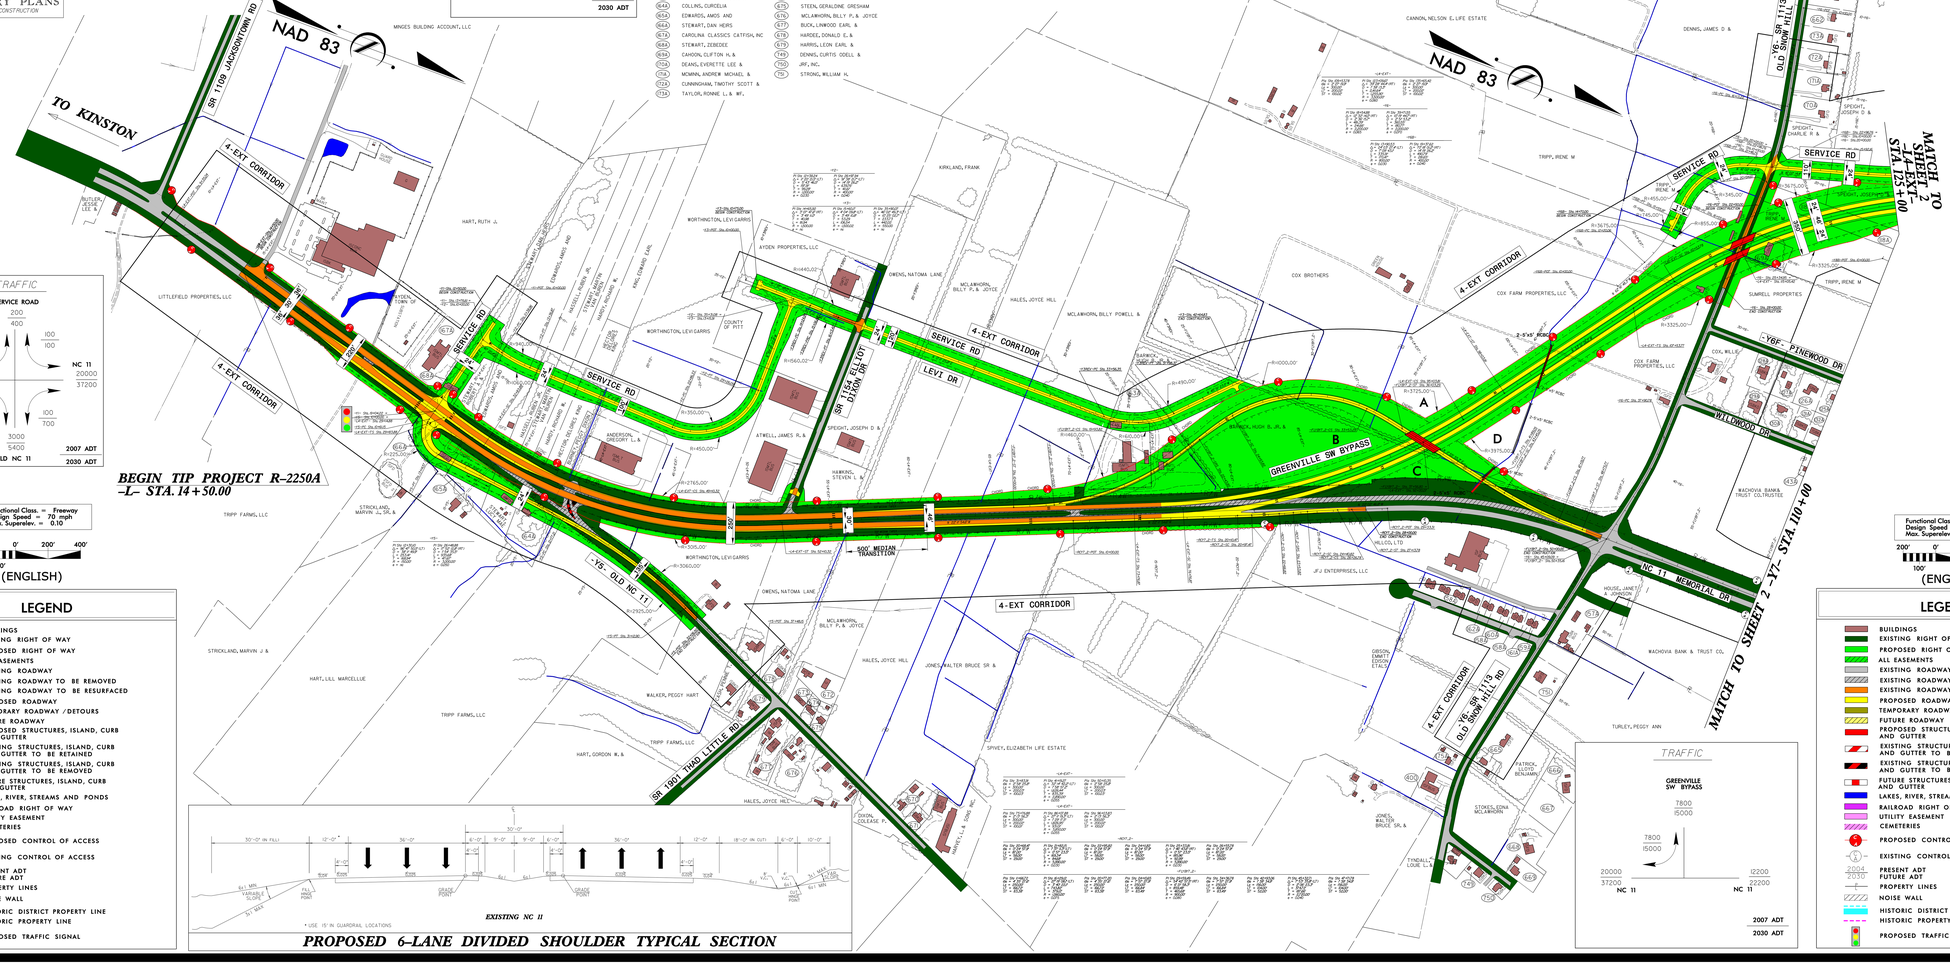

PROPOSED 4-LANE DIVIDED SHOULDER TYPICAL SECTION

NEW LOCATION

PROPOSED 6-LANE DIVIDED SHOULDER TYPICAL SECTION

EXISTING NC 11

DESIGN PUBLIC HEARING MAP & OFFICIAL CORRIDOR MAP
PROJECT 34411 (R-2250)
PITT COUNTY
GREENVILLE SOUTHWEST BYPASS FROM NC 11 SOUTH OF AYDEN TO US 264 IN GREENVILLE
ALTERNATE 4-EXT
SHEET 1 OF 6