# COMBINED PUBLIC HEARING MAP

PROJECT WBS 35869.1.2 (U-2719)
FEDERAL AID PROJECT IMSNHS-0440(10)

## WAKE COUNTY

SOUTH OF WALNUT ST IN CARY TO
EAST OF WADE AVE IN RALEIGH
MAP 2 OF 8
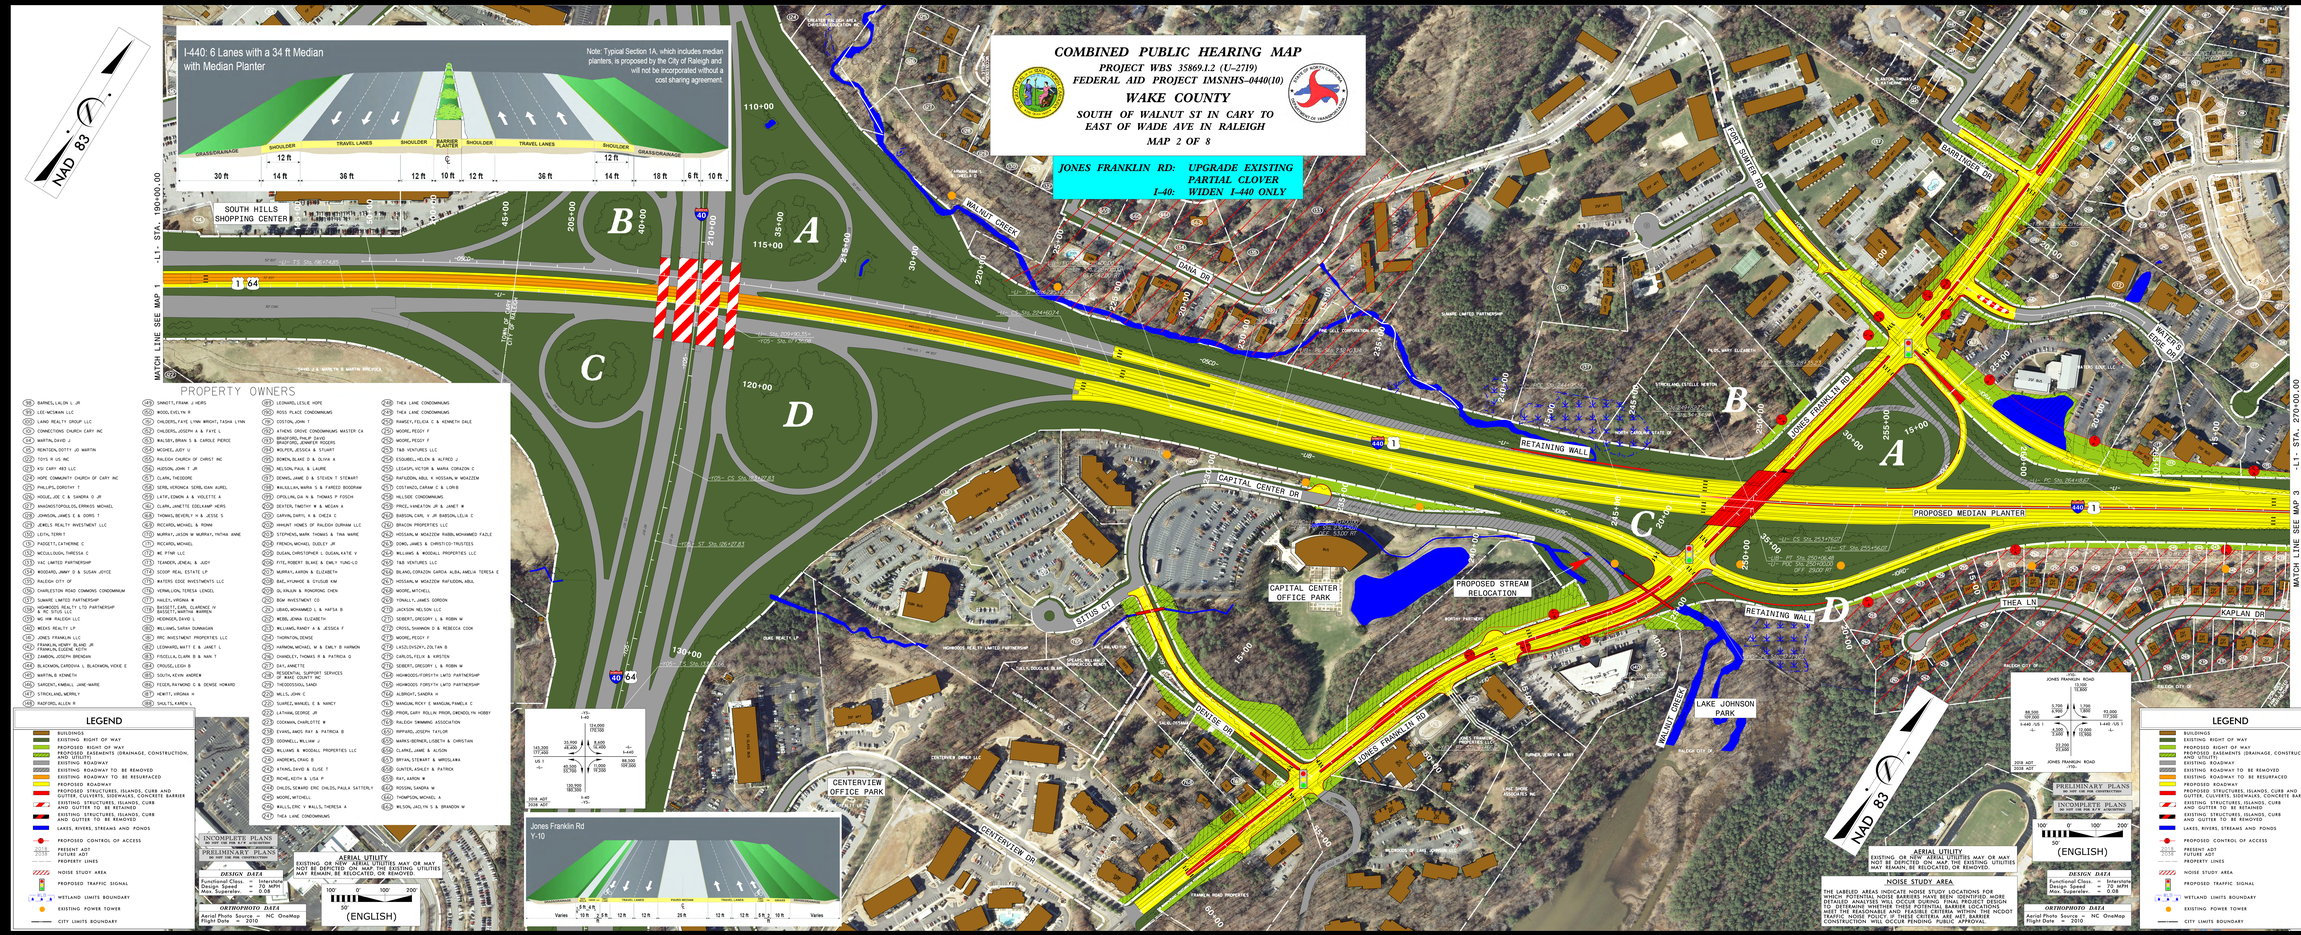
**JONES FRANKLIN RD:** UPGRADE EXISTING PARTIAL CLOVER
**I-40:** WIDEN I-440 ONLY