PUBLIC MEETING MAP

PROJECT I-5405B

MECKLENBURG COUNTY

SR 2117 (HAMBRIGHT ROAD)

I-77 EXPRESS LANES DIRECT CONNECTOR INTERCHANGE

JUNE 2016

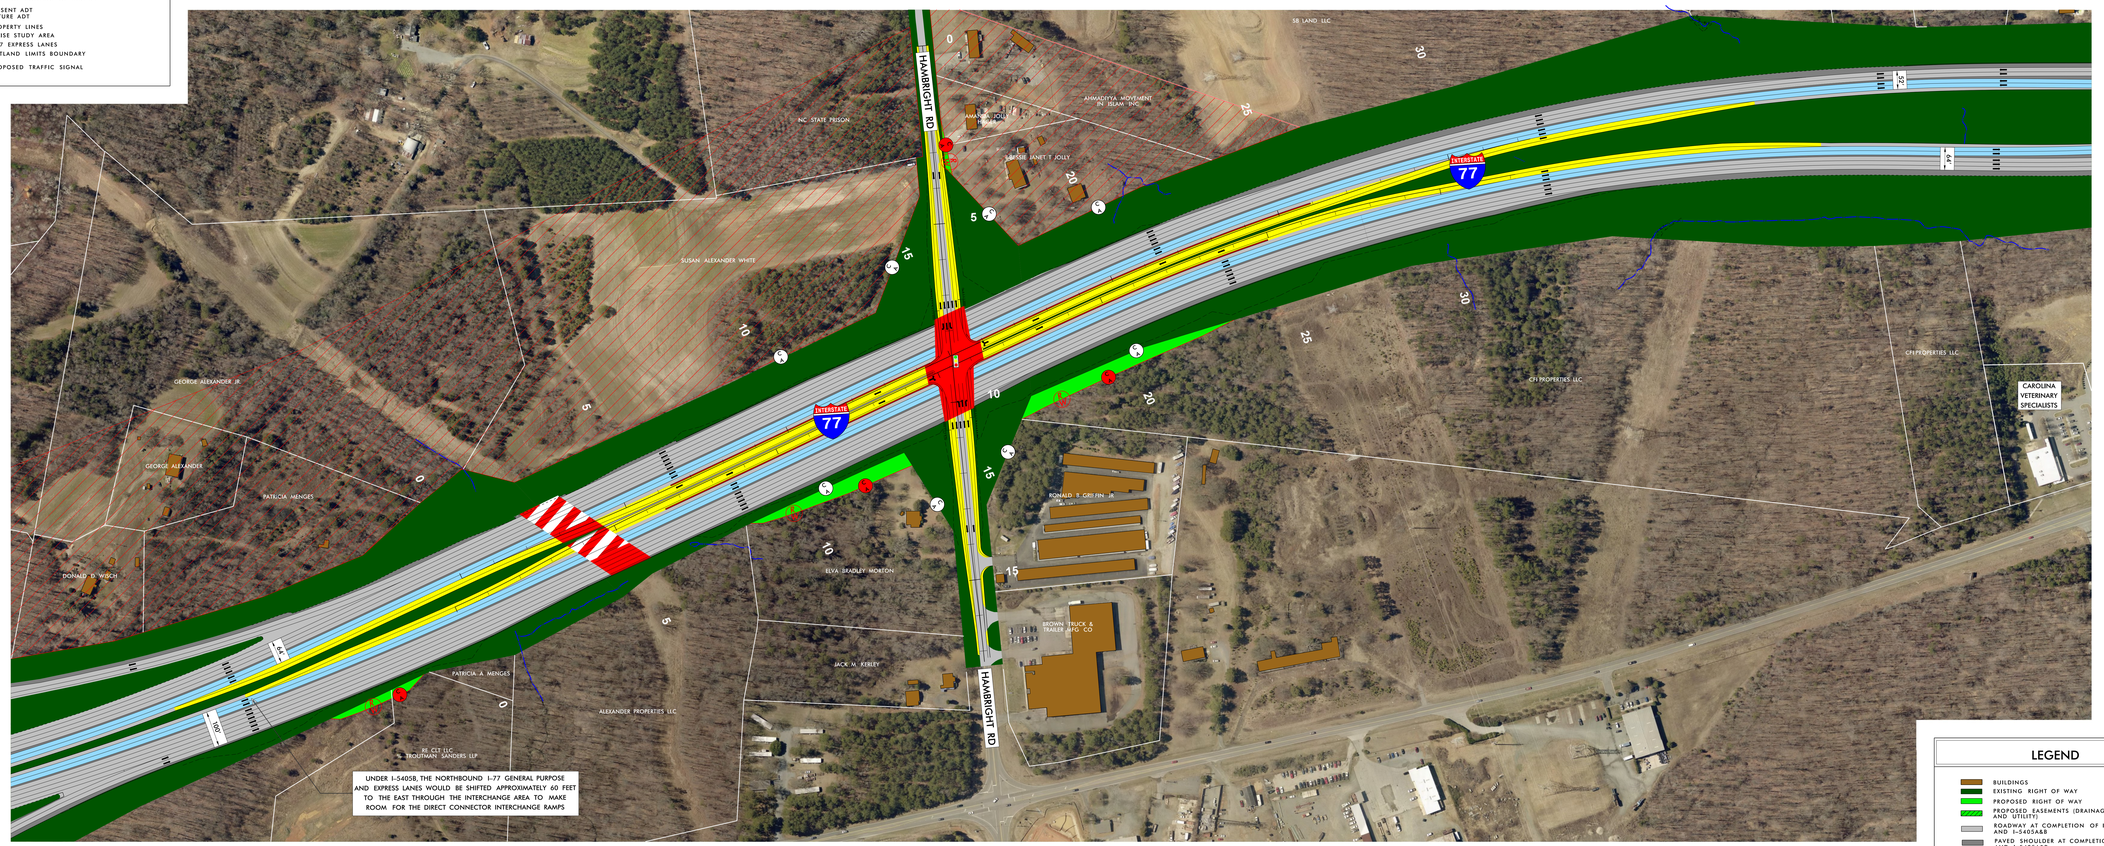

LEGEND

- BUILDINGS
- EXISTING RIGHT OF WAY
- PROPOSED RIGHT OF WAY
- PROPOSED EASEMENTS (DRAINAGE, CONSTRUCTION, AND UTILITY)
- ROADWAY AT COMPLETION OF I-5405 AND I-5405AB
- PAVED SHOULDER AT COMPLETION OF I-5405 AND I-5405AB
- PROPOSED ROADWAY
- PROPOSED STRUCTURES, ISLAND, CURB AND GUTTER
- EXISTING STRUCTURES, ISLAND, CURB AND GUTTER TO BE RETAINED
- LAKES, RIVER, STREAMS AND PONDS
- EXISTING UTILITY EASEMENT
- PROPOSED RIGHT OF WAY
- PROPOSED CONTROL OF ACCESS
- EXISTING CONTROL OF ACCESS
- PRESENT ADT / FUTURE ADT
- PROPERTY LINES
- NOISE STUDY AREA
- I-77 EXPRESS LANES
- WLB WETLAND LIMITS BOUNDARY
- PROPOSED TRAFFIC SIGNAL

100' 0' 100' 200'
50'
(ENGLISH)

NAD 83

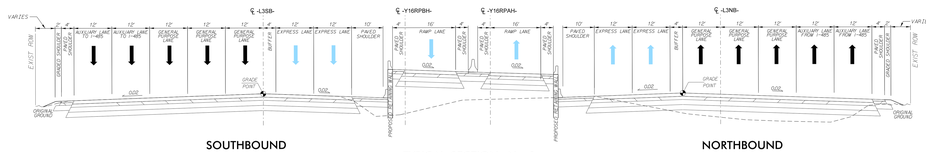

SOUTHBOUND

TYPICAL SECTION No. 1
I-77 MAINLINE

NORTHBOUND

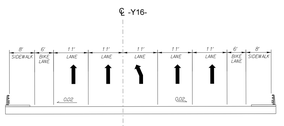

BRIDGE TYPICAL SECTION No. 1
-Y16- HAMBRIGHT RD

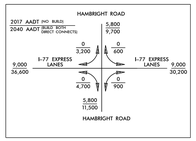

100' 0' 100' 200'
50'
(ENGLISH)

NAD 83

LEGEND

- BUILDINGS
- EXISTING RIGHT OF WAY
- PROPOSED RIGHT OF WAY
- PROPOSED EASEMENTS (DRAINAGE, CONSTRUCTION, AND UTILITY)
- ROADWAY AT COMPLETION OF I-5405 AND I-5405AB
- PAVED SHOULDER AT COMPLETION OF I-5405 AND I-5405AB
- PROPOSED ROADWAY
- PROPOSED STRUCTURES, ISLAND, CURB AND GUTTER
- EXISTING STRUCTURES, ISLAND, CURB AND GUTTER TO BE RETAINED
- LAKES, RIVER, STREAMS AND PONDS
- EXISTING UTILITY EASEMENT
- PROPOSED RIGHT OF WAY
- PROPOSED CONTROL OF ACCESS
- EXISTING CONTROL OF ACCESS
- PRESENT ADT / FUTURE ADT
- PROPERTY LINES
- NOISE STUDY AREA
- I-77 EXPRESS LANES
- WLB WETLAND LIMITS BOUNDARY
- PROPOSED TRAFFIC SIGNAL

PUBLIC MEETING MAP
PROJECT I-5405B
MECKLENBURG COUNTY
SR 2117 (HAMBRIGHT ROAD)
I-77 EXPRESS LANES DIRECT CONNECTOR INTERCHANGE
JUNE 2016