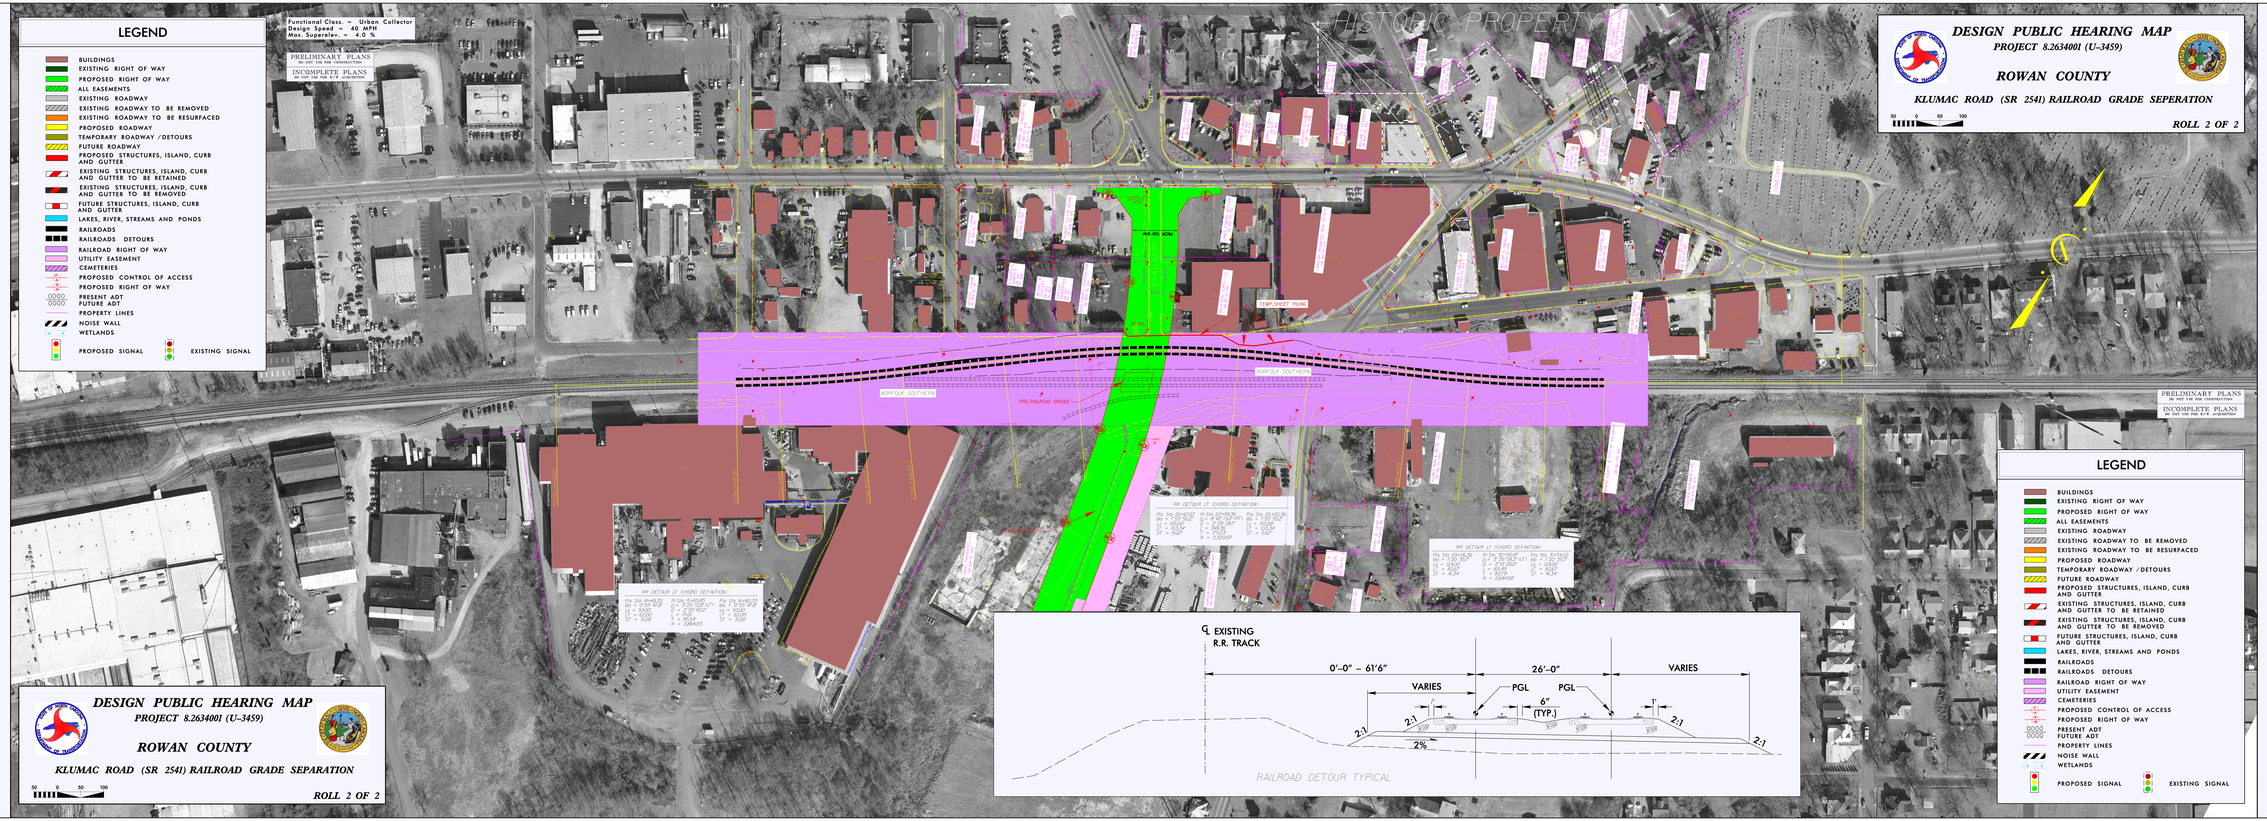

DESIGN PUBLIC HEARING MAP
PROJECT 8.2634001 (U-3459)
ROWAN COUNTY
KLUMAC ROAD (SR 2541) RAILROAD GRADE SEPARATION
ROLL 2 OF 2

DESIGN PUBLIC HEARING MAP
PROJECT 8.2634001 (U-3459)
ROWAN COUNTY
KLUMAC ROAD (SR 2541) RAILROAD GRADE SEPARATION
ROLL 2 OF 2

LEGEND
BUILDINGS
EXISTING RIGHT OF WAY
PROPOSED RIGHT OF WAY
ALL EASEMENTS
EXISTING ROADWAY
EXISTING ROADWAY TO BE REMOVED
EXISTING ROADWAY TO BE RESURFACED
PROPOSED ROADWAY
TEMPORARY ROADWAY /DETOURS
FUTURE ROADWAY
PROPOSED STRUCTURES, ISLAND, CURB AND GUTTER
EXISTING STRUCTURES, ISLAND, CURB AND GUTTER TO BE RETAINED
EXISTING STRUCTURES, ISLAND, CURB AND GUTTER TO BE REMOVED
FUTURE STRUCTURES, ISLAND, CURB AND GUTTER
LAKES, RIVER, STREAMS AND PONDS
RAILROADS
RAILROADS DETOURS
RAILROAD RIGHT OF WAY
UTILITY EASEMENT
CEMETERIES
PROPOSED CONTROL OF ACCESS
PROPOSED RIGHT OF WAY
PRESENT ADT
FUTURE ADT
PROPERTY LINES
NOISE WALL
WETLANDS
PROPOSED SIGNAL
EXISTING SIGNAL