CORRIDOR DESIGN PUBLIC HEARING MAP

MONROE CONNECTOR / BYPASS
STIP NO. R-3329 / R-2559
MECKLENBURG AND UNION COUNTIES

MARCH 30, 2009

WESTERN AREA MAP 1 of 2
DETAILED STUDY ALTERNATIVES A, B, A1, B1, A2, B2, A3, B3

NORTH CAROLINA Turnpike Authority
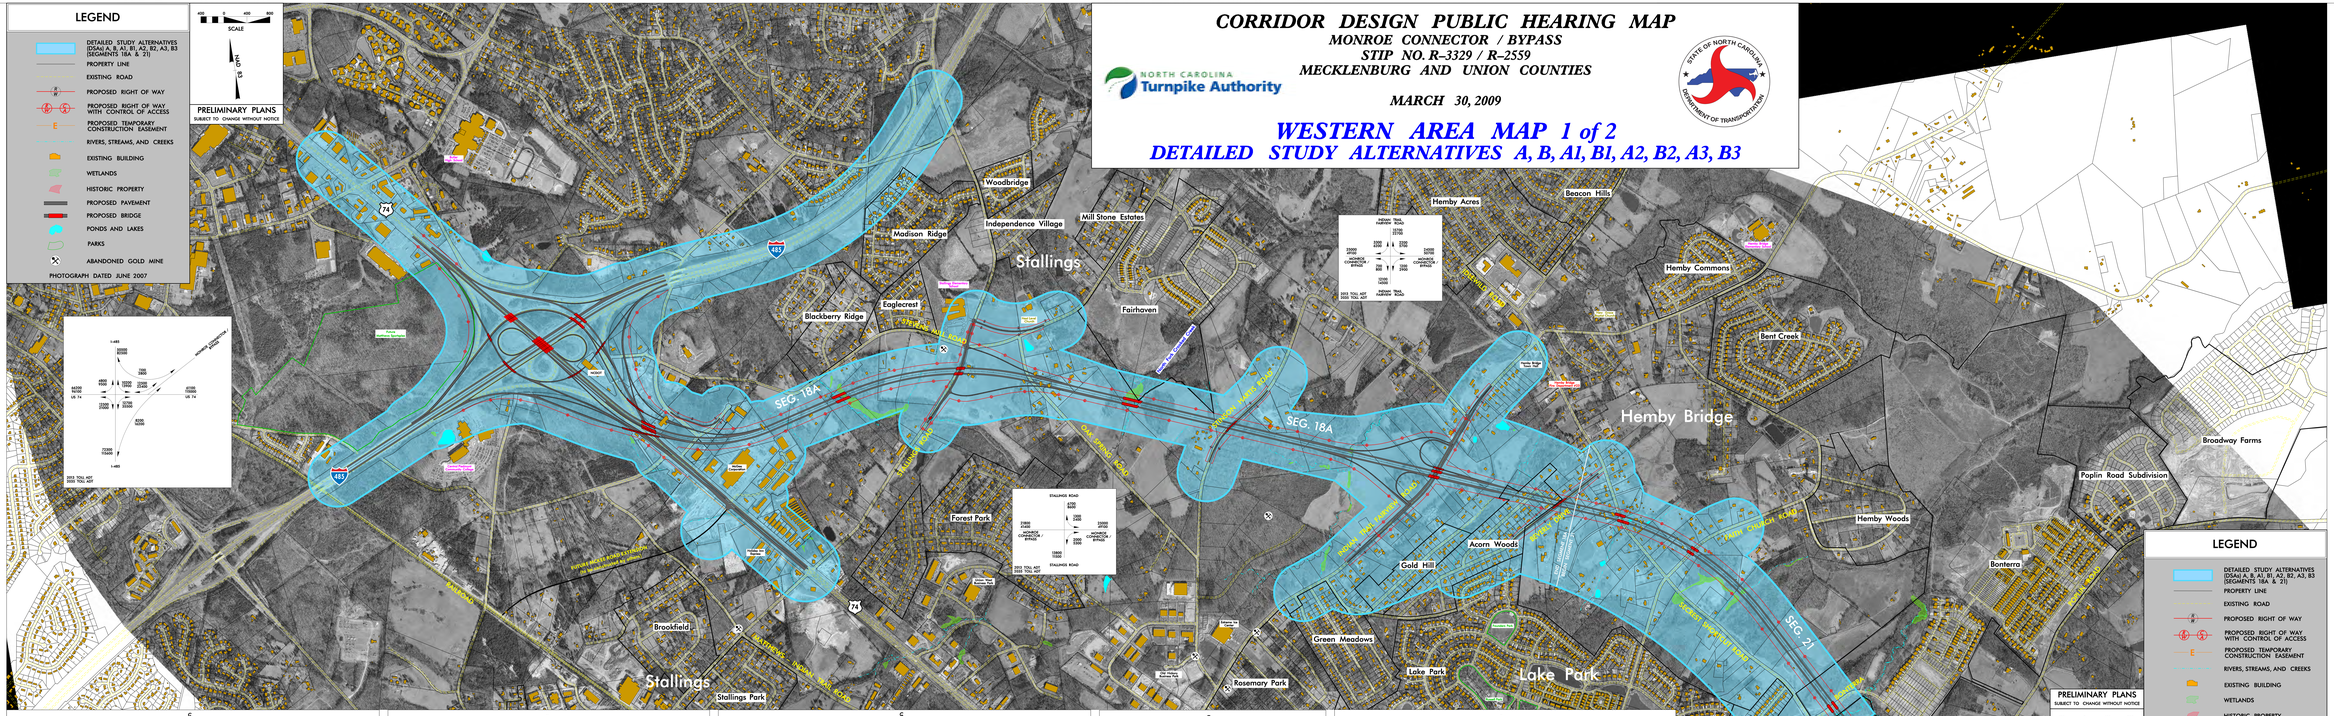
STATE OF NORTH CAROLINA DEPARTMENT OF TRANSPORTATION