CORRIDOR DESIGN PUBLIC HEARING MAP

MONROE CONNECTOR / BYPASS
STIP NO. R-3329 / R-2559
MECKLENBURG AND UNION COUNTIES

MARCH 30, 2009

NORTH CAROLINA Turnpike Authority

STATE OF NORTH CAROLINA DEPARTMENT OF TRANSPORTATION

WESTERN AREA MAP 2 of 2
DETAILED STUDY ALTERNATIVES C, D, C1, D1, C2, D2, C3, D3

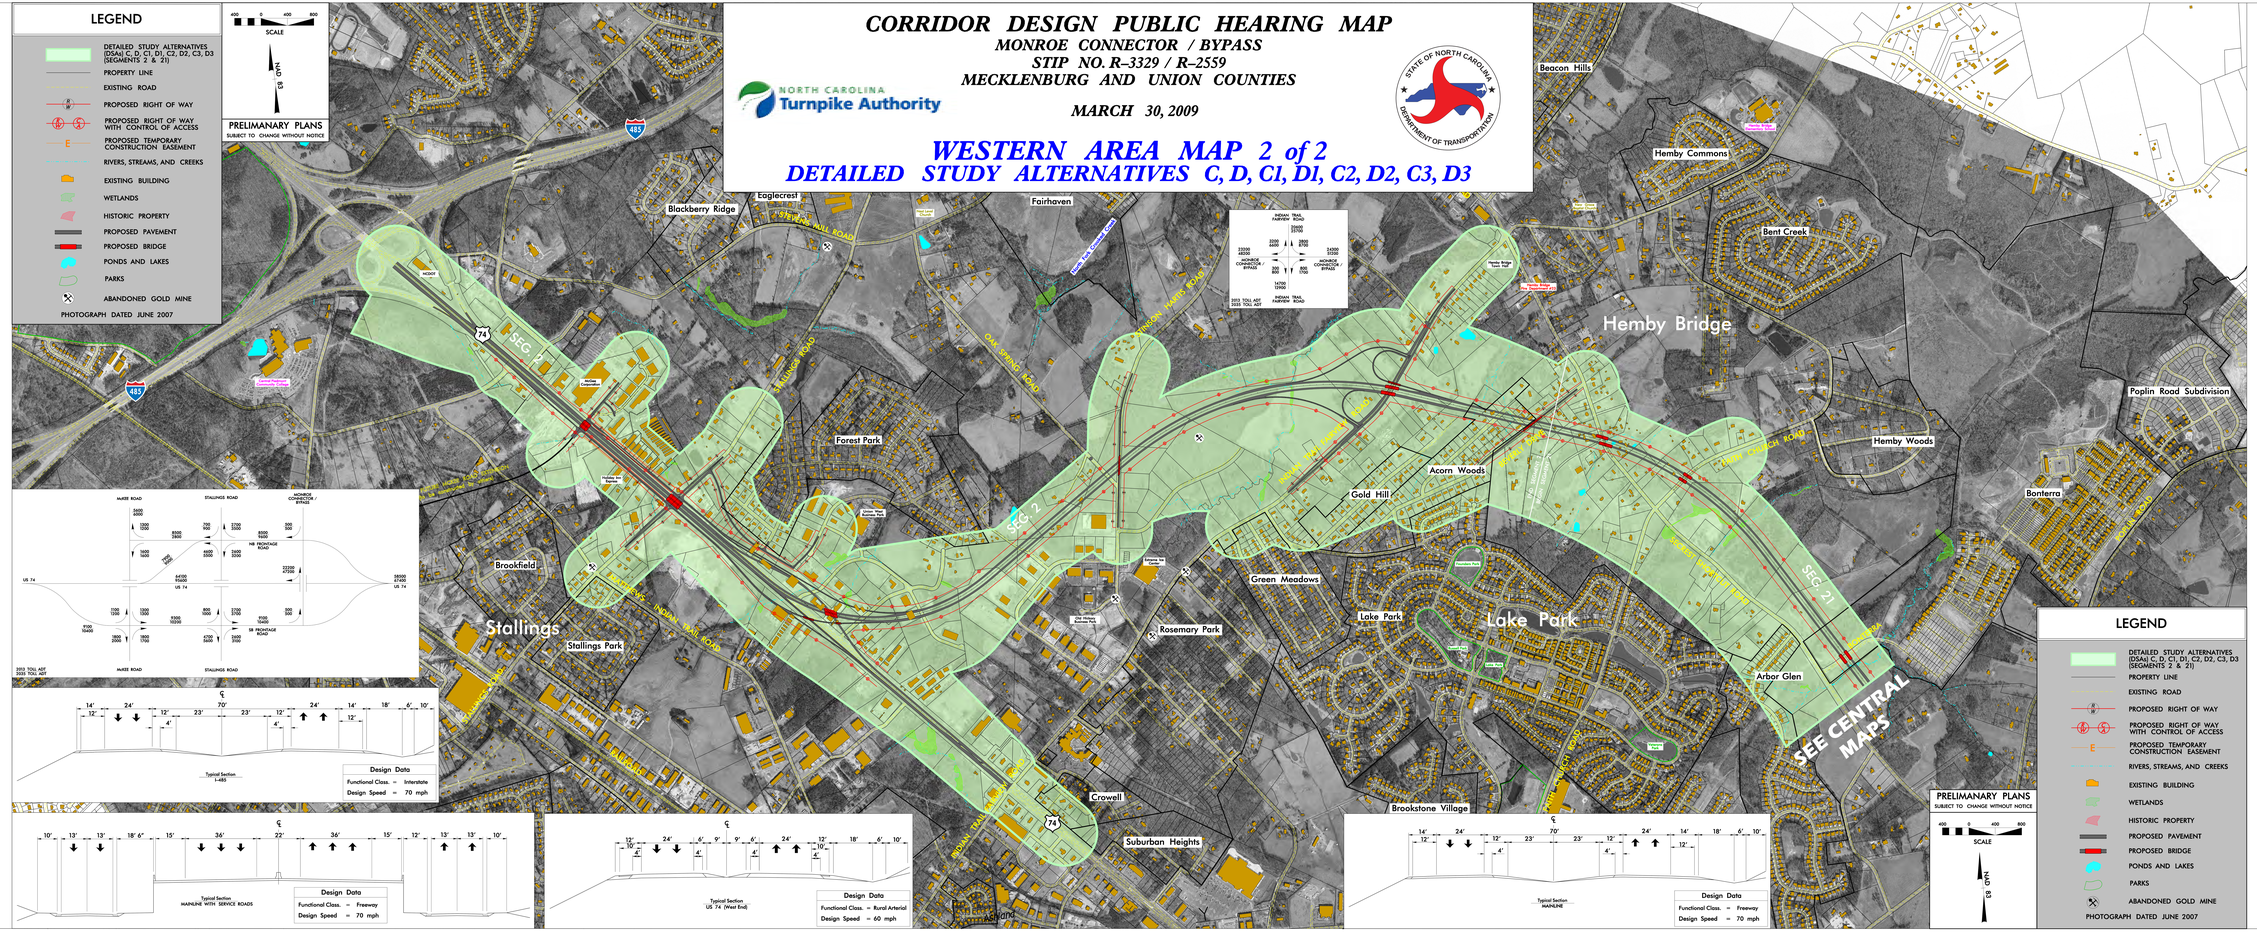

LEGEND

- DETAILED STUDY ALTERNATIVES (DSAs) C, D, C1, D1, C2, D2, C3, D3 (SEGMENTS 2 & 21)
- PROPERTY LINE
- EXISTING ROAD
- PROPOSED RIGHT OF WAY
- PROPOSED RIGHT OF WAY WITH CONTROL OF ACCESS
- PROPOSED TEMPORARY CONSTRUCTION EASEMENT
- RIVERS, STREAMS, AND CREEKS
- EXISTING BUILDING
- WETLANDS
- HISTORIC PROPERTY
- PROPOSED PAVEMENT
- PROPOSED BRIDGE
- PONDS AND LAKES
- PARKS
- ABANDONED GOLD MINE

PHOTOGRAPH DATED JUNE 2007

SCALE 400 0 400 800

NAD 83

PRELIMINARY PLANS
SUBJECT TO CHANGE WITHOUT NOTICE

LEGEND

- DETAILED STUDY ALTERNATIVES (DSAs) C, D, C1, D1, C2, D2, C3, D3 (SEGMENTS 2 & 21)
- PROPERTY LINE
- EXISTING ROAD
- PROPOSED RIGHT OF WAY
- PROPOSED RIGHT OF WAY WITH CONTROL OF ACCESS
- PROPOSED TEMPORARY CONSTRUCTION EASEMENT
- RIVERS, STREAMS, AND CREEKS
- EXISTING BUILDING
- WETLANDS
- HISTORIC PROPERTY
- PROPOSED PAVEMENT
- PROPOSED BRIDGE
- PONDS AND LAKES
- PARKS
- ABANDONED GOLD MINE

PHOTOGRAPH DATED JUNE 2007

SCALE 400 0 400 800

NAD 83

PRELIMINARY PLANS
SUBJECT TO CHANGE WITHOUT NOTICE

CORRIDOR DESIGN PUBLIC HEARING MAP
MONROE CONNECTOR / BYPASS
STIP NO. R-3329 / R-2559
MECKLENBURG AND UNION COUNTIES
MARCH 30, 2009
WESTERN AREA MAP 2 of 2
DETAILED STUDY ALTERNATIVES C, D, C1, D1, C2, D2, C3, D3