DESIGN PUBLIC HEARING MAP

PROJECT 5200.1.STR0ITIA (TIP P-5201)

WAKE COUNTY

MORRISVILLE PARKWAY GRADE SEPARATION AND NC RAILROAD/ NORFOLK SOUTHERN TRACK REALIGNMENT

ROLL 1 OF 1

DESIGN PUBLIC HEARING MAP
PROJECT 5200.1.STR0ITIA (TIP P-5201)
WAKE COUNTY
MORRISVILLE PARKWAY GRADE SEPARATION AND NC RAILROAD/ NORFOLK SOUTHERN TRACK REALIGNMENT
ROLL 1 OF 1

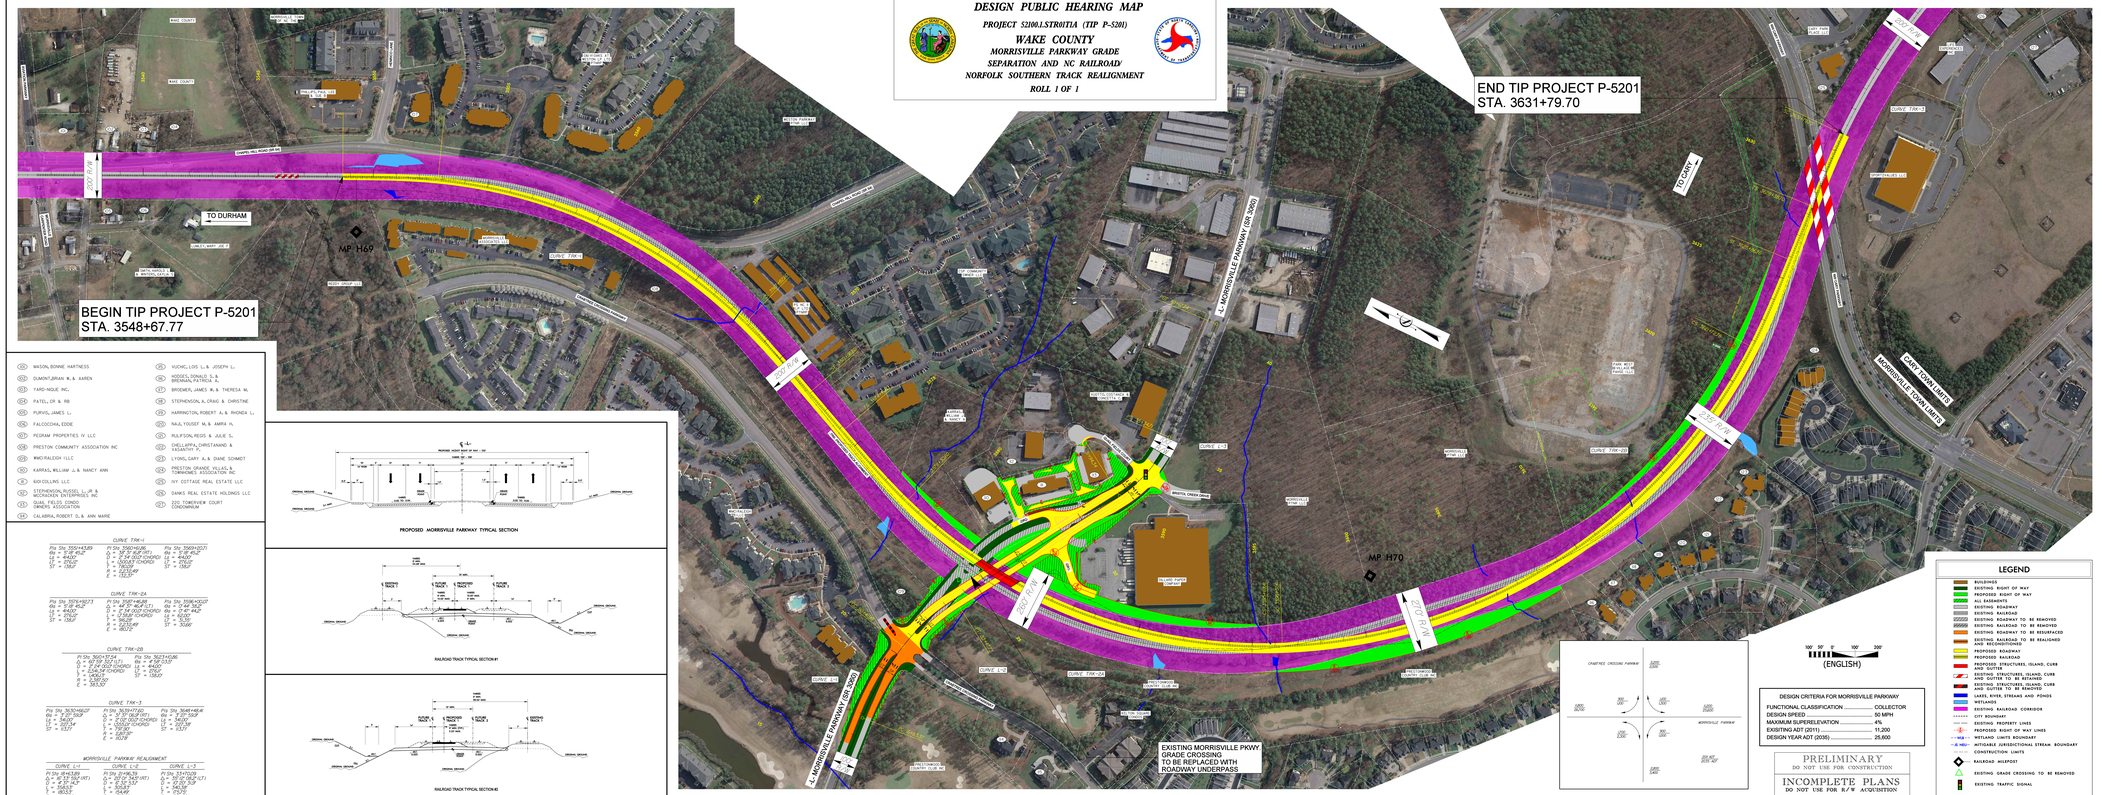

1	MASON, BONNIE HARTNESS	15	YUCHO, LOS L.L.& JOSEPH L.
2	DUMONT,RYAN M. & KAREN	16	HODGES, DONALD S.& BRENNAN,PATRICIA A.
3	YARD-NIQUE INC.	17	BRODWELL,JAMES R.& THERESA W.
4	PATEL,DR & RB	18	STEPHENSON, A.CRAIG & CHRISTINE
5	PURVIS, JAMES L.	19	HARRINGTON, ROBERT A.& RHONDA L.
6	FALCOCCHIA, EDDIE	20	NAJI, YOUSEF M.& AMIRA H.
7	PEDRAM PROPERTIES IV LLC	21	WILKTSON, REGIS & JULIE S.
8	PRESTON COMMUNITY ASSOCIATION INC	22	CHELLAPPA, CHRISTIANNE & VASANTHY P.
9	MMD RALEIGH LLC	23	LYONS, GARY A.& DIANE SOMMOT
10	KARRAS, WILLIAM J.& NANCY ANN	24	PRESTON GRANDE VILLAS & TOWNHOMES ASSOCIATION INC
11	600 COLLINS LLC	25	IVY COTTAGE REAL ESTATE LLC
12	STEPHENSON, RUSSEL L.,JR & STEPHENSON, ANNE C. INC.	26	DAMS REAL ESTATE HOLDINGS LLC
13	QUAIL FIELDS CONDO OWNERS ASSOCIATION	27	1700 TOWERVIEW COURT CONDOMINIUM
14	CALABRIA, ROBERT D.& ANN MARIE		

PROPOSED MORRISVILLE PARKWAY TYPICAL SECTION

RAILROAD TRACK TYPICAL SECTION #1

RAILROAD TRACK TYPICAL SECTION #2

100' 50' 0 100' 200'
(ENGLISH)

DESIGN CRITERIA FOR MORRISVILLE PARKWAY

FUNCTIONAL CLASSIFICATION	COLLECTOR
DESIGN SPEED	50 MPH
MAXIMUM SUPERELEVATION	4%
EXISTING ADT (2011)	11,200
DESIGN YEAR ADT (2035)	25,600

PRELIMINARY
DO NOT USE FOR CONSTRUCTION

INCOMPLETE PLANS
DO NOT USE FOR R/W ACQUISITION

LEGEND

- BUILDINGS
- EXISTING RIGHT OF WAY
- PROPOSED RIGHT OF WAY
- ALL RAILWAYS
- EXISTING ROADWAY
- EXISTING RAILROAD
- EXISTING ROADWAY TO BE REMOVED
- EXISTING RAILROAD TO BE REMOVED
- EXISTING ROADWAY TO BE RESURFACED
- EXISTING RAILROAD TO BE REALIGNED AND RECONDITIONED
- PROPOSED ROADWAY
- PROPOSED RAILROAD
- EXISTING STRUCTURES, ISLAND, CURB AND GUTTER
- EXISTING STRUCTURES, ISLAND, CURB AND GUTTER TO BE REMOVED
- EXISTING STRUCTURES, ISLAND, CURB AND GUTTER TO BE REMOVED
- LAKES, RIVER, STREAMS AND PONDS
- WETLANDS
- EXISTING RAILROAD CORRIDOR
- CITY BOUNDARY
- EXISTING PROPERTY LINES
- PROPOSED RIGHT OF WAY LINES
- WETLAND LIMITS BOUNDARY
- MITIGABLE JURISDICTIONAL STREAM BOUNDARY
- CONSTRUCTION LIMITS
- RAILROAD MILEPOST
- EXISTING GRADE CROSSING TO BE REMOVED
- EXISTING TRAFFIC SIGNAL

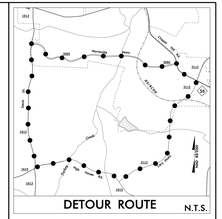

DESIGN PUBLIC HEARING MAP
PROJECT 5200.1.STR0ITIA (TIP P-5201)
WAKE COUNTY
MORRISVILLE PARKWAY GRADE SEPARATION AND NC RAILROAD/ NORFOLK SOUTHERN TRACK REALIGNMENT
ROLL 1 OF 1