COMBINED PUBLIC HEARING MAP

PROJECT 37512.1.1 (R-2566B)

WATAUGA COUNTY


ROLL 2 OF 3

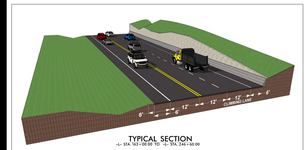

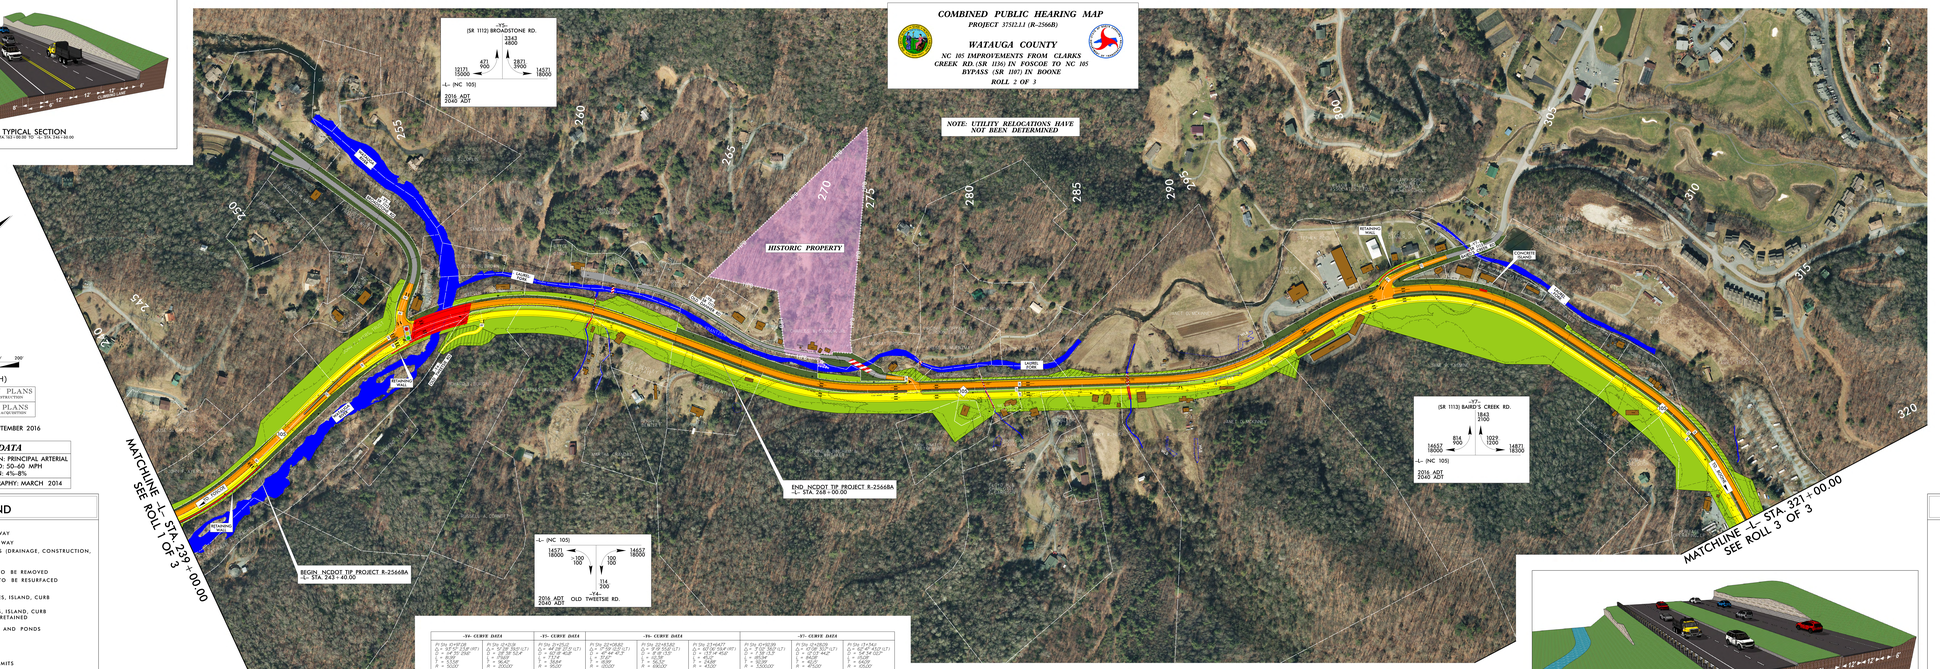





COMBINED PUBLIC HEARING MAP
PROJECT 37512.1.1 (R-2566B)
WATAUGA COUNTY
ROLL 2 OF 3
NAD 83/ NSRS 2007
(ENGLISH)
PRELIMINARY PLANS
DO NOT USE FOR CONSTRUCTION
INCOMPLETE PLANS
DO NOT USE FOR R/W ACQUISITION
MAPS PREPARED: SEPTEMBER 2016
DESIGN DATA
FUNCTIONAL CLASSIFICATION: PRINCIPAL ARTERIAL
DESIGN SPEED: 50-60 MPH
MAXIMUM SUPERELEVATION: 4%-8%
DATE OF ORTHOPHOTOGRAPHY: MARCH 2014
LEGEND
BUILDINGS
EXISTING RIGHT OF WAY
PROPOSED RIGHT OF WAY
PROPOSED EASEMENTS (DRAINAGE, CONSTRUCTION, UTILITY)
EXISTING ROADWAY
EXISTING ROADWAY TO BE REMOVED
EXISTING ROADWAY TO BE RESURFACED
PROPOSED ROADWAY
PROPOSED STRUCTURES, ISLAND, CURB AND GUTTER
EXISTING STRUCTURES, ISLAND, CURB AND GUTTER TO BE RETAINED
LAKES, RIVER, STREAMS AND PONDS
PRESENT ADT
FUTURE ADT
PROPERTY LINES
CITY OR TOWNSHIP LIMITS
EXISTING TRAFFIC SIGNAL
WETLAND LIMITS BOUNDARY
STREAM BUFFER ZONE
HISTORIC PROPERTY BOUNDARY