# DESIGN PUBLIC HEARING MAP

PROJECT: U-3109
F.A. PROJECT: STP-119(1)

## ALAMANCE COUNTY

RELOCATION OF NC119 FROM THE I-85 INTERCHANGE TO SOUTH OF SR 1917

ROLL 1 OF 4

## TYPICAL SECTIONS

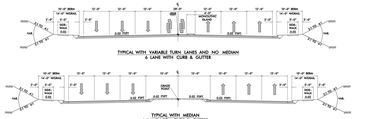


1. JOHNSON JAMES HUNT
2. FOX RUN INVESTMENTS PTNSHP
3. ALSAID/ANDREW
4. FOX RUN INVESTMENTS PTNSHP
5. KYAW STEPHEN E
6. CADHAFERO JULIO M & ADA A
7. LU XIAO DAN & GONG WEICHEN
8. FOX RUN INVESTMENTS PTNSHP
9. STOCKBRIDGE LYNN & WATSON HELEN
10. FOX RUN INVESTMENTS PTNSHP
11. CARR ARTHUR D JR
12. STOCKBRIDGE LYNN & WALSTON HELEN
13. FOX RUN INVESTMENTS PTNSHP
14. STATON RAMAH
15. FOX RUN INVESTMENTS PTNSHP
16. PATCHEL MARY B
17. REILLY LEONORA MEDINA
18. NEWTON TABITHA N
19. FOX RUN INVESTMENTS PTNSHP
20. TROUTMAN STEVEN E & GAYLE W
21. FOX RUN INVESTMENTS PTNSHP
22. GREEN JOSEPH A
23. FOX RUN INVESTMENTS PTNSHP
24. PORTUGAL ROBERT J
25. GRISSOM JERALDEAN E
26. FOX RUN INVESTMENTS PTNSHP
27. WHITAKER MARK A, UNIT H 4
28. MILLER MARIANNE LUCILLE
29. KUHN RAYMOND VICTOR
30. BROOKHOLLOW PLAZA/SHOPPING CENTER ASSOCIATES
31. THREE S INVESTMENTS LLC
32. OAKLEY JAMES H & MARIA J\
33. HALL JENNIFER\
34. WHITE ROSA L & TEDDY COPELAND\
35. INDIANHEAD PARTNERS\
36. MCCURDY FRED D\
37. GILLILAND MARTHA KATHRYNE\
38. GEORGE GLYNNIS G &/ENDWALL MATTHEW R
39. MINOR JOHN KENNETH JR\
40. DRUMMOND TERRENCE E & ROBIN A\
41. RUSHN MELVIN EDWARD & LINDA L\
42. WARD DANNY LEE & REBECCA H\
43. KINSEY GORDON M & NADINE\
44. YELL RICHARD S & PATRICIA S\
45. CHEEK JARRETT H & LESLIE F\
46. FORREST MARY M\
47. BRADLEY JAMES WESLEY & ERIN M\
48. CRAVER JOSEPH B & SHERRY R\
49. SPANGLER BRIAN W & NANCY L\
50. ROBINSON DAVID A\
51. THORNTON WILLIAM S & ELGA R\
52. FORD JAMES W\LINDA L
53. THAMES HOWARD EUGENE & KAY T\
54. W & W REALTY INC\
55. MCCLAIN DAVID NEWTON & LISA P\
56. ROLAND KARL R & RHONDA L\
57. MUENCH JUAN FRANCISCO/CYNTHIA C
58. PHILLIPS DONALD E TRUST\
59. RODRIGUEZ SALOMON &/ADONO MARIA
60. POTEAT EDWIN W & COTILLION R\

## LEGEND

- BUILDINGS
- EXISTING RIGHT OF WAY
- PROPOSED RIGHT OF WAY
- ALL EASEMENTS
- EXISTING ROADWAY
- EXISTING ROADWAY TO BE REMOVED
- EXISTING ROADWAY TO BE RESURFACED
- PROPOSED ROADWAY
- PROPOSED STRUCTURES, ISLAND, CURB AND GUTTER
- EXISTING STRUCTURES, ISLAND, CURB AND GUTTER TO BE RETAINED
- EXISTING STRUCTURES, ISLAND, CURB AND GUTTER TO BE REMOVED
- LAKES, RIVER, STREAMS AND PONDS
- RAILROAD RIGHT OF WAY
- UTILITY EASEMENT
- PROPOSED LIMITED CONTROL OF ACCESS
- EXISTING CONTROL OF ACCESS
- PRESENT ADT / FUTURE ADT
- PROPERTY LINES
- EXISTING TRAFFIC SIGNAL
- PROPOSED TRAFFIC SIGNAL
- HPB — HISTORIC PROPERTY
- WETLAND LIMITS BOUNDARY
- CRITICAL WATERSHED BOUNDARY

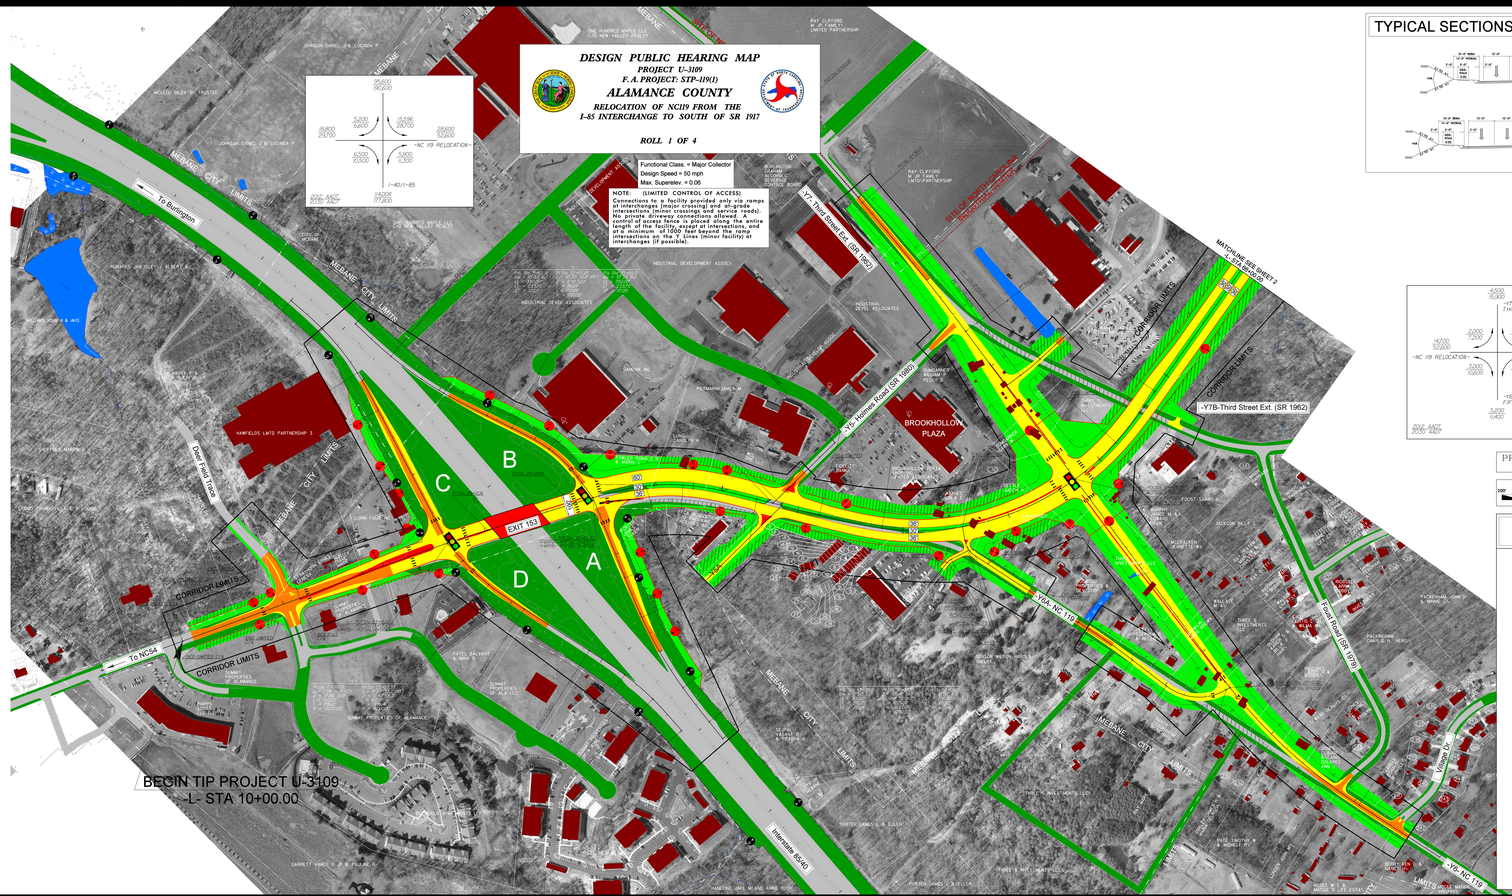



DESIGN PUBLIC HEARING MAP
PROJECT: U-3109
F.A. PROJECT: STP-119(1)
ALAMANCE COUNTY
RELOCATION OF NC119 FROM THE I-85 INTERCHANGE TO SOUTH OF SR 1917
ROLL 1 OF 4
TYPICAL SECTIONS
LEGEND
PRELIMINARY PLANS
DO NOT USE FOR CONSTRUCTION
GRAPHIC SCALE
PLANS